ALL CONSTRUCTION METHODS, MATERIALS, SERVICES & INSTALLATIONS TO BE IN ACCORDANCE WITH ALL IRISH BUILDING REGULATIONS AND CODES OF PRACTICE AT THE TIME OF CONSTRUCTION, ALL SUB-CONTRACTORS ARE ULTIMATELY RESPONSIBLE FOR ENSURING COMPLIANCE WITH REGULATIONS WITHIN THEIR OWN TRADE. NO DIMENSIONS TO BE SCALED, ALL DIMENSIONS TO BE CHECKED ON SITE PRIOR TO CONSTRUCTION, IF IN DOUBT ASK !

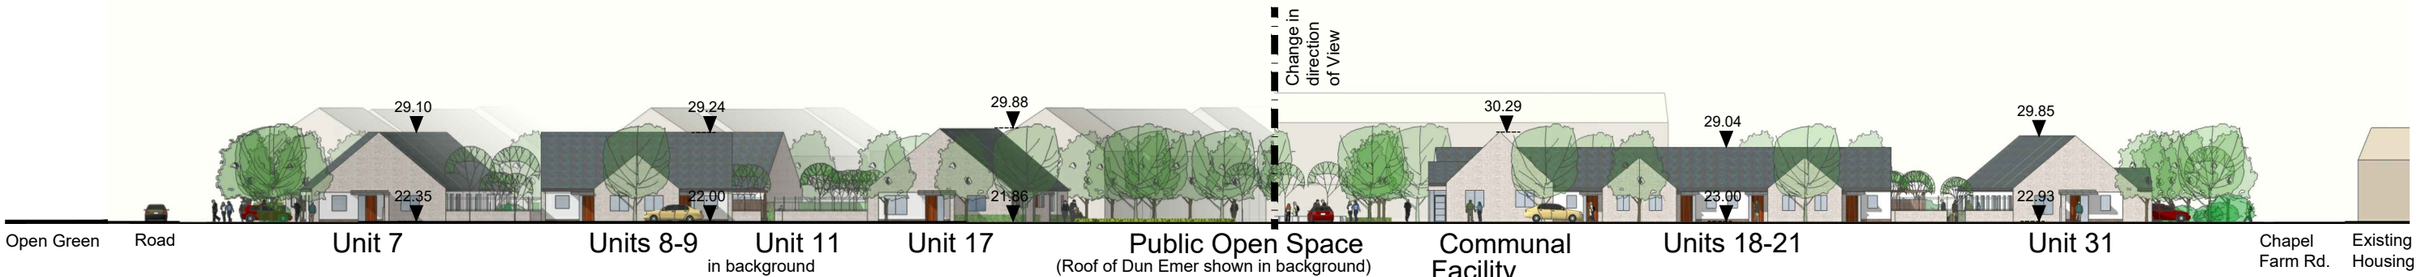

South-East Elevations / Site Sections
View from Chapel Farm Mews

North-West Elevations / Site Section
View from Kilhedge Lane

South-East Elevations / Site Section
View bounding road at South-West

North-West Elevations / Site Section
View from Chapel Farm Road

Keyplan

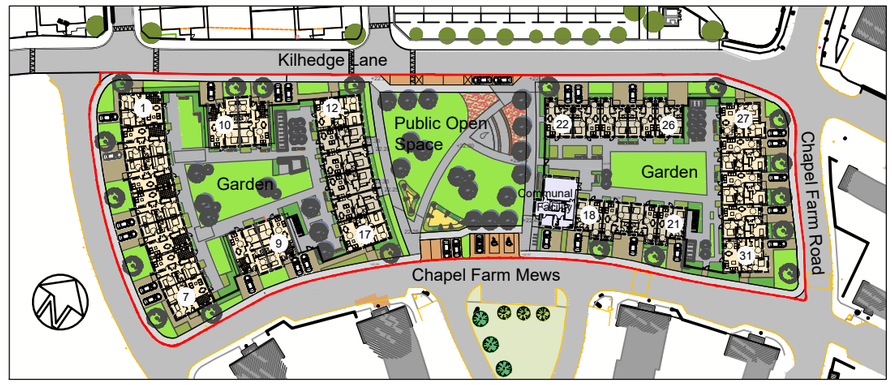

TÚATH HOUSING

Stage: PART 8

REVISIONS AFTER LAST PLOT:	

THE ROYAL INSTITUTE OF THE ARCHITECTS OF IRELAND · FOUNDED 1839 ·

PROJECT: Sheltered Housing Development at Kilhedge Lane, Dun Emer, Lusk, Co. Dublin

DATE: 21/05/21 | SCALE: 1:500 @A3

DRAWN: BK | JOB NO. 18012 | DWG. NO. P-22

K:\dr\18012\pl

DRAWING: Elevations - Site Sections

Revision

walsh associates
ARCHITECTS & PROJECT MANAGERS
Merchants House,
27-30 Merchants Quay, Dublin 8.
Tel: (01) 633 4261. Fax (01) 633 4265
Email: info@walshassociates.ie