ALL CONSTRUCTION METHODS, MATERIALS, SERVICES & INSTALLATIONS TO BE IN ACCORDANCE WITH ALL IRISH BUILDING REGULATIONS AND CODES OF PRACTICE AT THE TIME OF CONSTRUCTION, ALL SUB-CONTRACTORS ARE ULTIMATELY RESPONSIBLE FOR ENSURING COMPLIANCE WITH REGULATIONS WITHIN THEIR OWN TRADE. NO DIMENSIONS TO BE SCALED, ALL DIMENSIONS TO BE CHECKED ON SITE PRIOR TO CONSTRUCTION, IF IN DOUBT ASK !

HT D1 4B/7P/2S/Dis

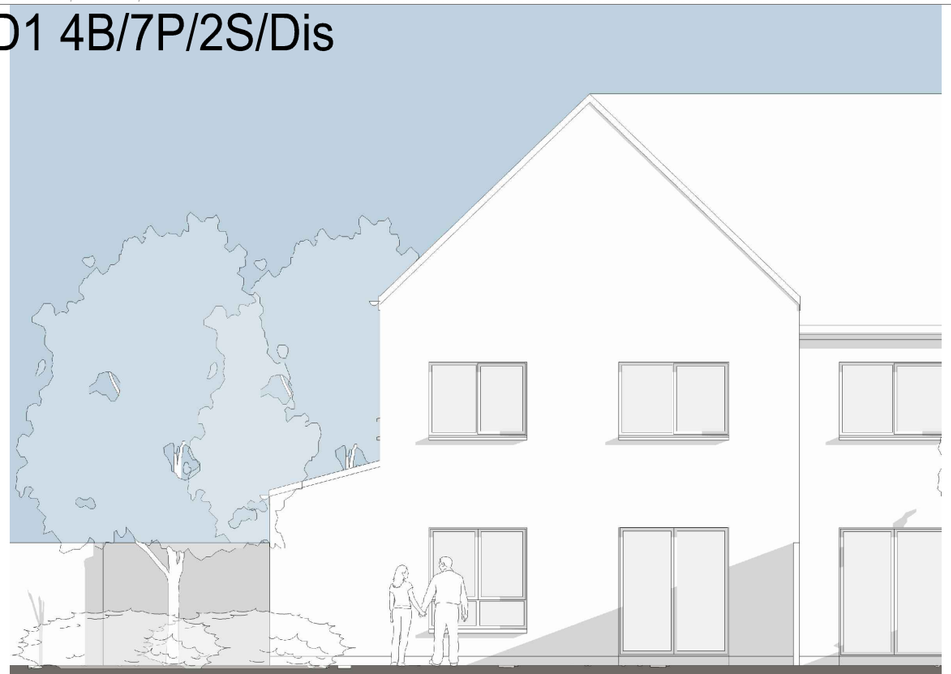

Proposed Rear Elevation
Scale 1:100 @ A3

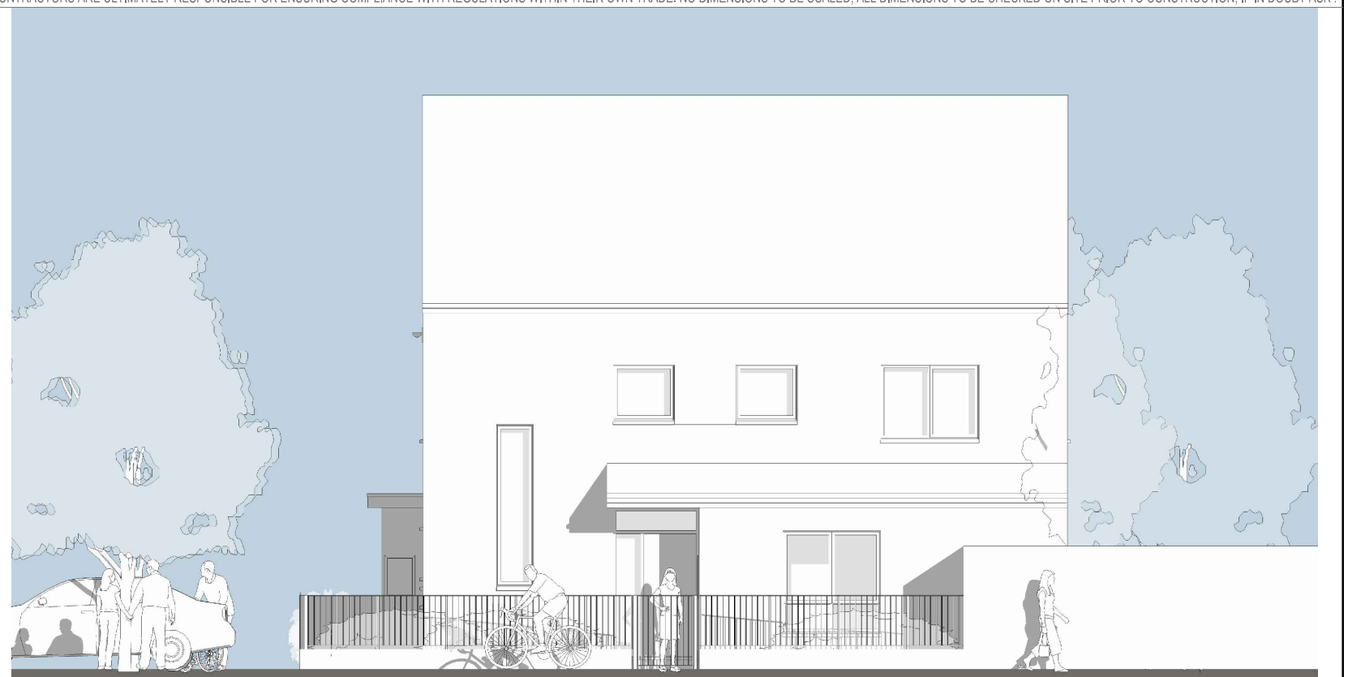

Proposed Front Elevation
Scale 1:100 @ A3

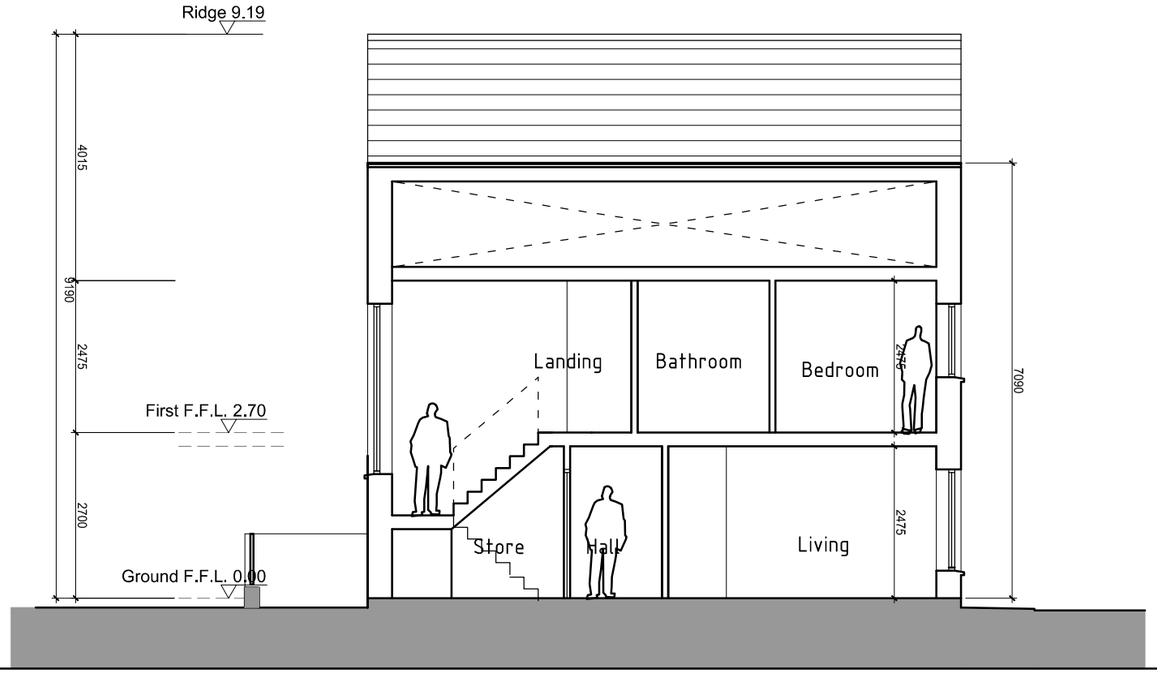

House Type D1 - Proposed Section A-A
Scale 1:100 @ A3

Proposed Side Elevation
Scale 1:100 @ A3

NOTE: REFER TO DRAWING NOS. P-053 AND P-054
FOR MATERIAL SELECTION FOR EACH CHARACTER AREA

REVISIONS AFTER LAST PLOT:	

PROJECT: Part XI Church Fields Housing and Eastern Linear Park Development

DRAWING: House Type D1 (4-BED/7P/2S DIS.) ELEVATIONS & SECTION

DATE: Oct'21 | SCALE: 1:100@A3
DRAWN: RN | JOB NO. 20009 | DWG. NO. P-039
K:DR\20009\P
Stage: PLANNING | Revision:

walsh associates
ARCHITECTS & PROJECT MANAGERS
Merchants House, 27-30 Merchants Quay, Dublin 8.
Tel: [01] 633 4261. Fax [01] 633 4265
Email: info@walshassociates.ie

Copyright © 2003 Walsh Associates All Rights Reserved.