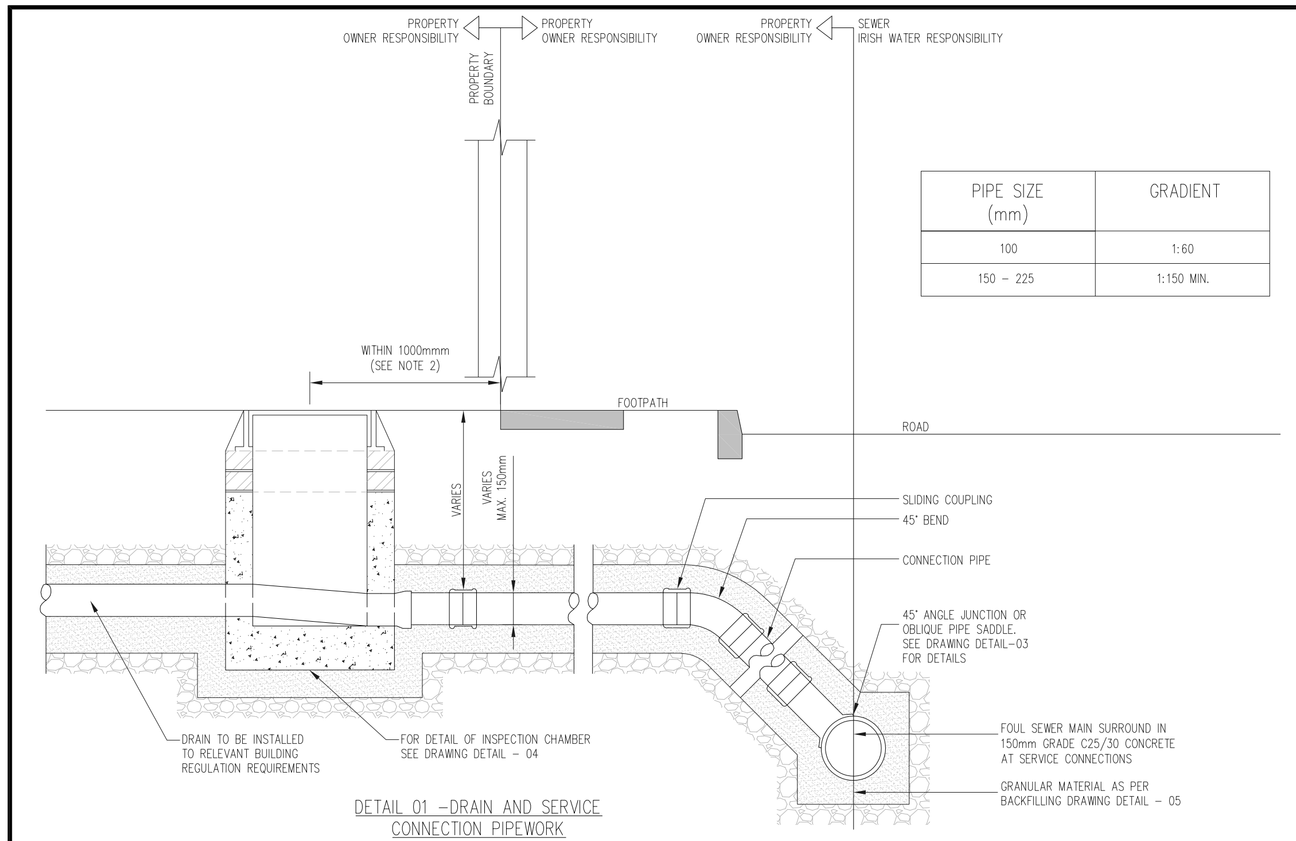

DETAIL 01 –DRAIN AND SERVICE CONNECTION PIPEWORK

PIPE SIZE (mm)	GRADIENT
100	1:60
150 – 225	1:150 MIN.

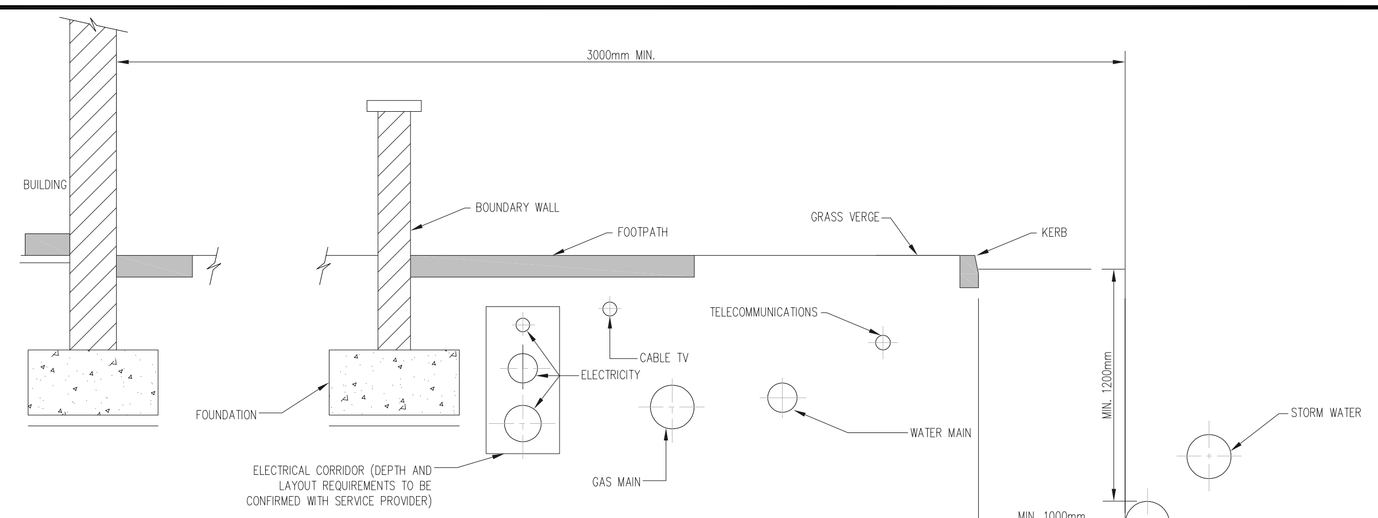

DETAIL 02 – TYPICAL SERVICE LAYOUTS INDICATING SEPARATION DISTANCES

NOTES

GENERAL

1.) THESE DRAWINGS TO BE READ IN CONJUNCTION WITH ALL RELEVANT HAYES HIGGINS ENGINEERING DRAWINGS AND SPECIFICATIONS.

2.) DO NOT SCALE. USE FIGURED DIMENSIONS ONLY.

3.) FOUL WATER/WASTE WATER TO CURRENT IRISH WATER SPECIFICATION AND DETAILS (IW-CDS-5030-01).

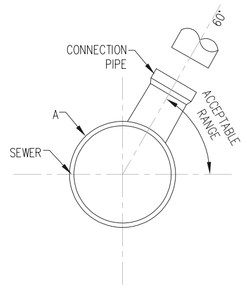

CROSS-SECTIONAL VIEW OF SEWER

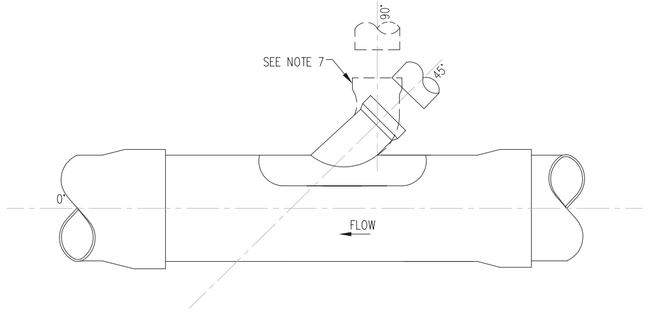

VIEW IN DIRECTION OF ARROW A

APPROVED 45° SADDLE CONNECTION

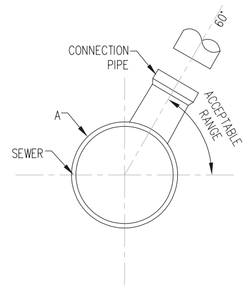

CROSS-SECTIONAL VIEW OF SEWER

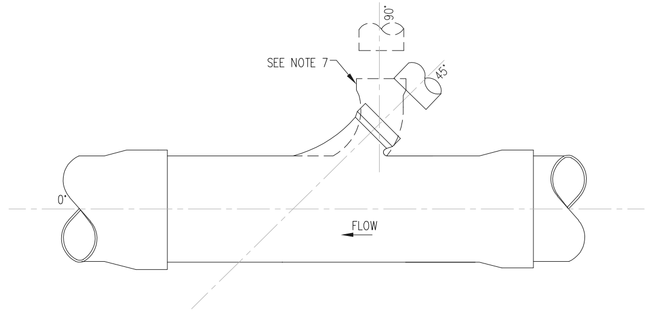

VIEW IN DIRECTION OF ARROW A

45° JUNCTION

DETAIL 03 – TYPICAL SEWER/SERVICE PIPE CONNECTION

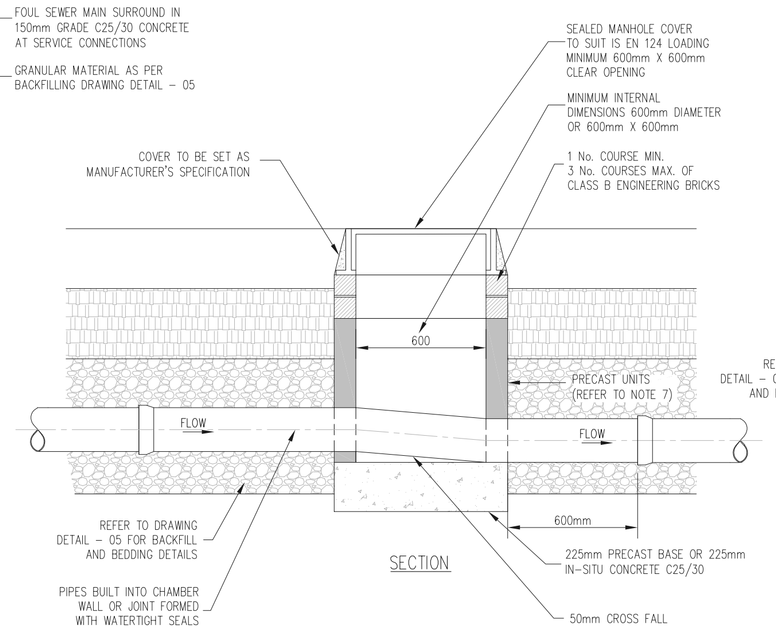

SECTION

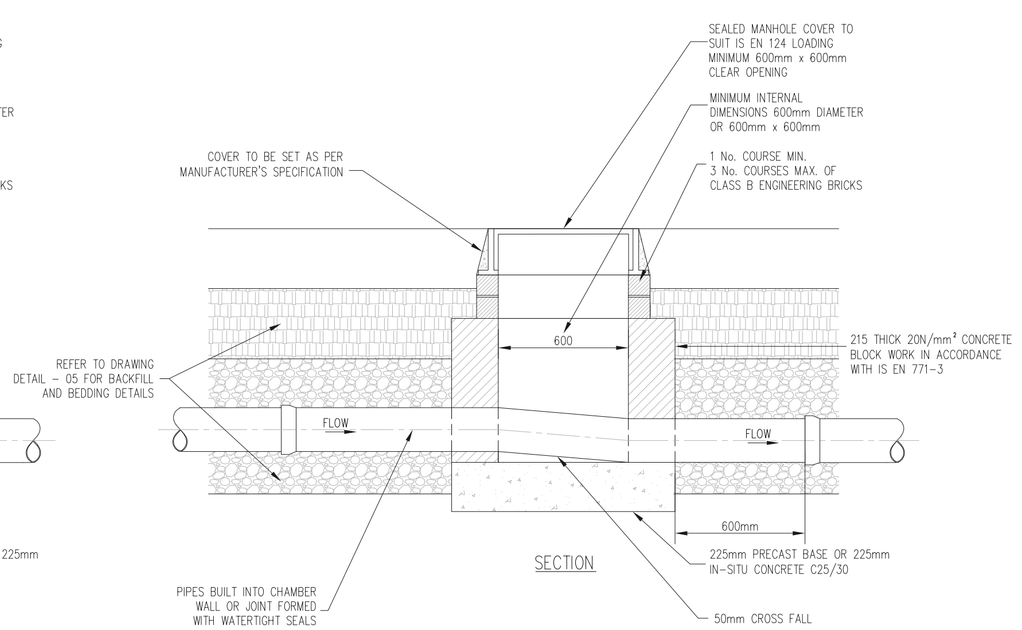

SECTION

PLAN
INSPECTION CHAMBER
(PRECAST CONCRETE CONSTRUCTION)

PLAN
INSPECTION CHAMBER
(BLOCKWORK CONSTRUCTION)

DETAIL 04 – PRIVATE SIDE INSPECTION CHAMBER

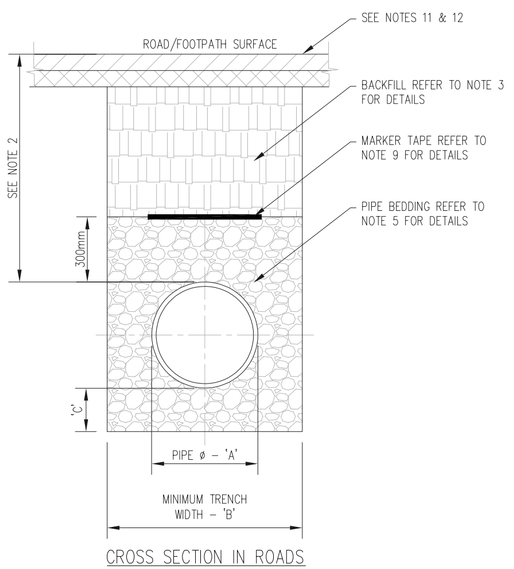

CROSS SECTION IN ROADS

PIPE DIAMETER 'A' (mm)	DEPTH OF BEDDING 'C' (mm)
≤ 100	100
150 – 450	200

PIPE DIAMETER 'A' (mm)	TRENCH WIDTH 'B' (mm)
≤ 80 RISING MAIN	SEE NOTE 10.
100	500
150	600
200	600
250	750
300	750
350	750
400	900
450	900

DETAIL 05 – TRENCH BACKFILL AND BEDDING

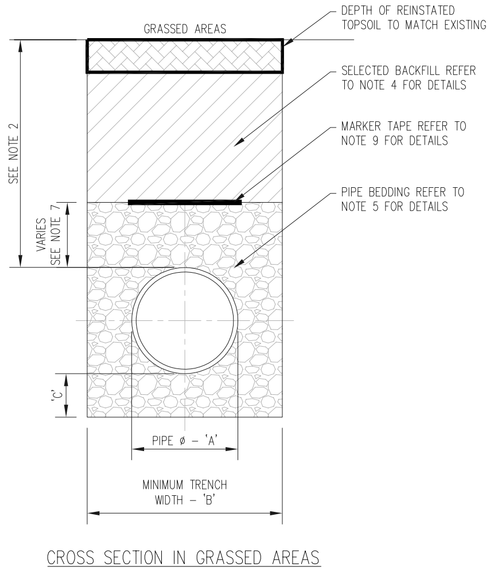

CROSS SECTION IN GRASSED AREAS

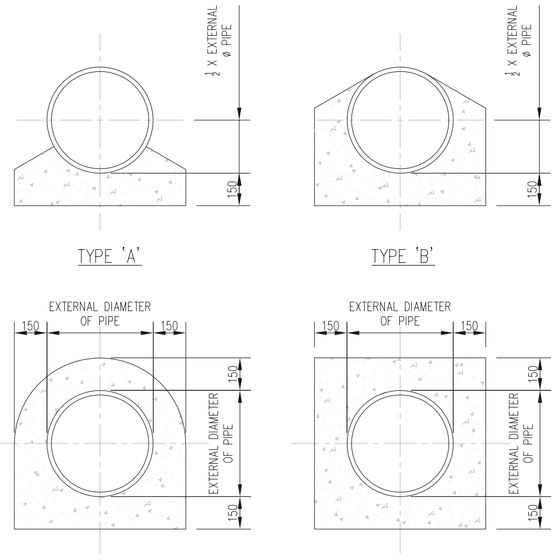

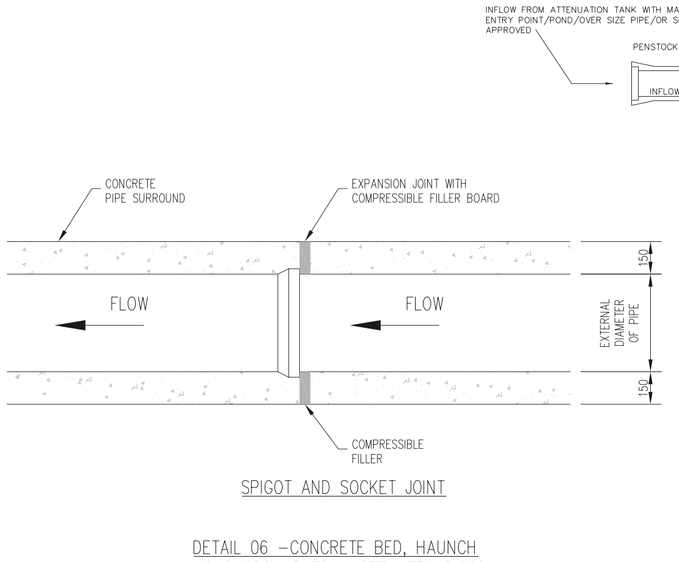

SPIGOT AND SOCKET JOINT

DETAIL 06 –CONCRETE BED, HAUNCH AND SURROUND TO WASTEWATER PIPES
SCALE 1:20

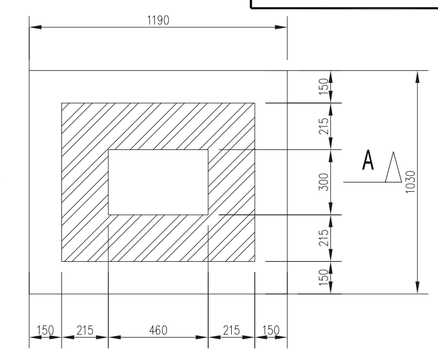

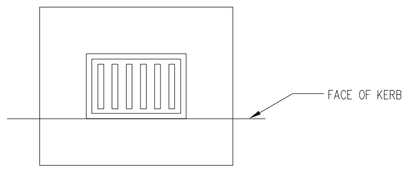

BASE AND SURFACE PLANS

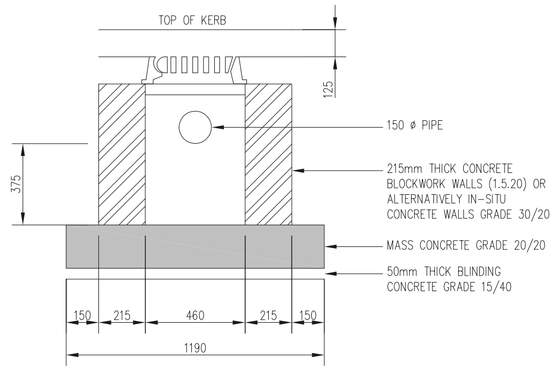

SECTION A–A

ROAD GULLY

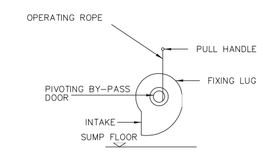

FRONT VIEW OF FLOW CONTROL

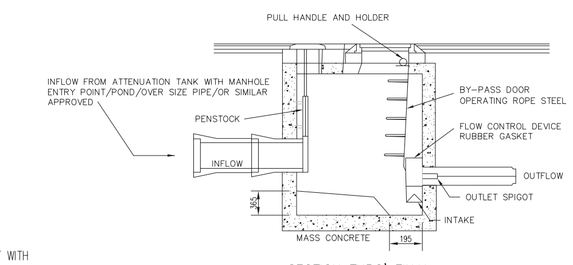

SECTION THRO' FINAL STORM WATER MANHOLE

REV	DATE	DESCRIPTION	DWG BY	APPR. BY
P	25.05.21	ISSUED FOR PLANNING	DW	LM

ISSUED
PLANNING

CLIENT
TUATH HOUSING

PROJECT NAME
PROPOSED 31 HOUSING UNITS, AT KILHEDGE LANE, LUSK

DRAWING NAME
IRISH WATER FOUL & SURFACE DRAINAGE DETAILS SHEET 1 OF 4

PROJECT No.
18D062

DRAWING No.	REVISION
05A	P

SCALE	DRAWN DATE
AS SHOWN	19.05.2021

CAD DRAWN BY	CHECKED BY	APPROVED BY
DW	LM	DH

HAYES HIGGINS PARTNERSHIP
The Glass House, 11 Coke Lane
Smithfield, Dublin 7. Tel: 01 6612321
E-mail: admin@hayeshiggins.ie
Gas House Lane, Kilkenny. Tel: (056) 7764710
Email: info@hhp.ie

A1

© HAYES HIGGINS PARTNERSHIP