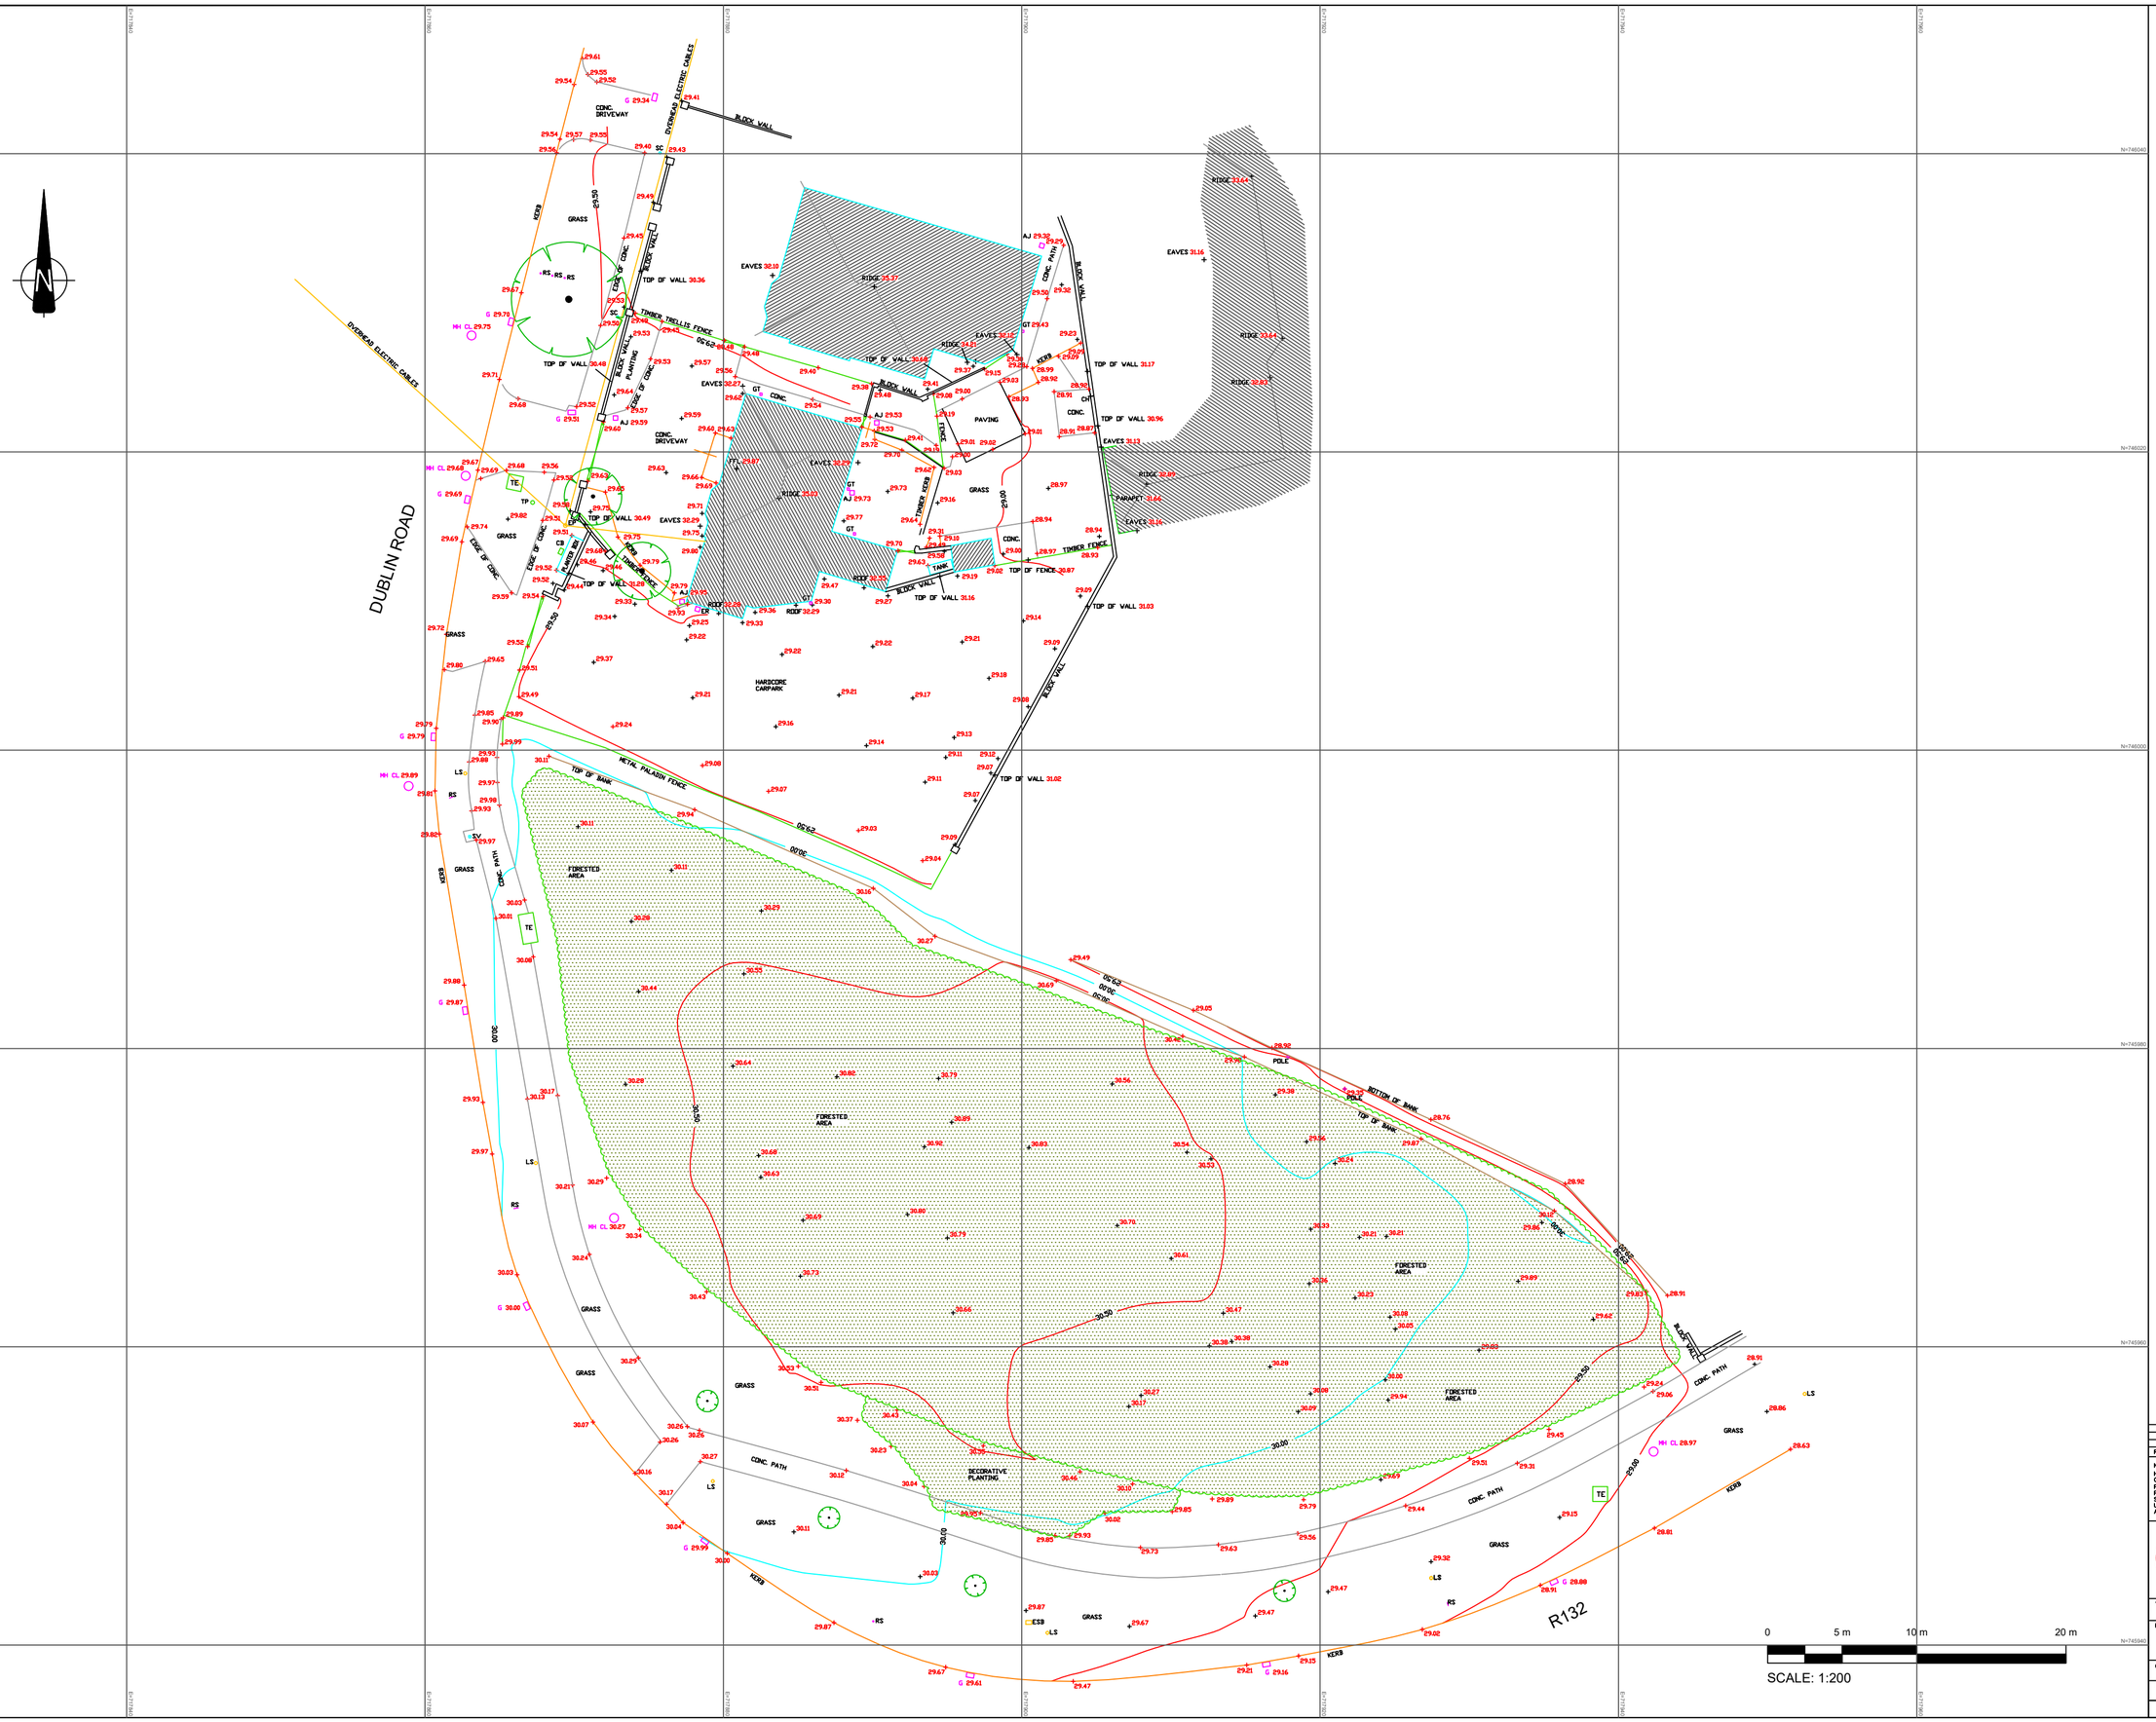

LEGEND TOPOGRAPHIC & BUILDING SURVEYS

ESB	ELECTRICITY SUPPLY BOARD	UTO	UNABLE TO OPEN
LS	LAMP STANDARD	DC	DRAINAGE CHANNEL
EP	ELECTRICITY POLE	TOW	TOP OF WALL
TL	TRAFFIC LIGHT	UB	UNDER BEAM
TE	EIRCOM	FFL	FINISH FLOOR LEVEL
CATV	COMMUNAL AERIAL TELEVISION	SNP	SOIL VENT PIPE
TP	TELECOM POLE	RWP	RAIN WATER PIPE
FH	FIRE HYDRANT	TR	TRAFFIC COVER
M	WATER METER	EX	EARTH ROD
V	VALVE	TREES	
SC	STOP COCK		
SV	SLUICE VALVE		
AV	AIR VALVE		
UPC	CABLE TELEVISION		
MH	MANHOLE		
IC	INSPECTION COVER		
G	ROAD GULLY		
AJ	ARMSTRONG JUNCTION		
GT	GULLY TRAP		
BS	BUS STOP		
RS	ROAD SIGN		
CB	CONTROL BOX		
EB	ESB MINI PILLAR		
BOL	BOLLARD		
CL	COVER LEVEL		
IL	INVERT LEVEL		
CH	CILL TO HEAD		
FC	FLOOR TO CILL		
UND	UNDERWIND		
ST	SURVEY CONTROL STATION		
GATE	GATE		

LINETYPES:

WALL
FENCE
BANK
KERB
BUILDING
CONCRETE
SURFACES
ELEC CABLES
ROAD CENTRE
RIDGE LINE
STUD
HEDGE
CONTOUR INDEX
CONTOUR REGULAR
BRAMBLES/ OVERGROWN
BUILDING HATCH

Rev.	Date	By	Description

NOTE:
HORIZONTAL(ITM) AND VERTICAL(MALIN HEAD) CONTROL OBTAINED BY G.P.S.
PLEASE NOTE CONTOURS (IF ANY) ARE COMPUTER GENERATED.
PHYSICAL BOUNDARIES SHOWN MAY NOT BE THE LEGAL BOUNDARIES.
SEWER PIPE SIZES SHOWN IF ANY ARE ESTIMATED BY EYE.
UNDERGROUND SERVICES ARE ASSUMED TO RUN IN A STRAIGHT LINE BETWEEN POINTS SURVEYED.

Precision Surveys
CARTOGRAPHERS, SURVEYORS, GROUND MODELLERS & MAP MAKERS
TO THE ARCHITECTURAL, ENGINEERING, LEGAL AND AUCTIONEERING PROFESSIONS.
www.precisionsurveys.ie
info@precisionsurveys.ie
Unit 7, Redleaf Business Park, Turvey, Donabate, Co. Dublin
Ph.01.8408252

TITLE	TOPOGRAPHIC SURVEY		
PROJECT	ST. MICHAEL'S HOUSE, SWORDS, CO. DUBLIN.	GRID	ITM
		DATUM	MALIN HEAD
CLIENT		SCALE	1: 200
DRAWN D.B.	DATE 15.12.2020	SHEET A1	DRG.NO. 11812

© THIS DRAWING IS COPYRIGHT AND MAY NOT BE REPRODUCED WITHOUT WRITTEN PERMISSION OF PRECISION SURVEYS