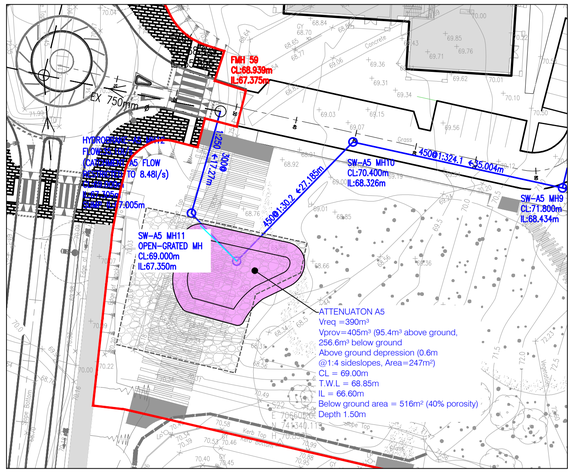

PLAN VIEW

SCALE 1: 500 @A1

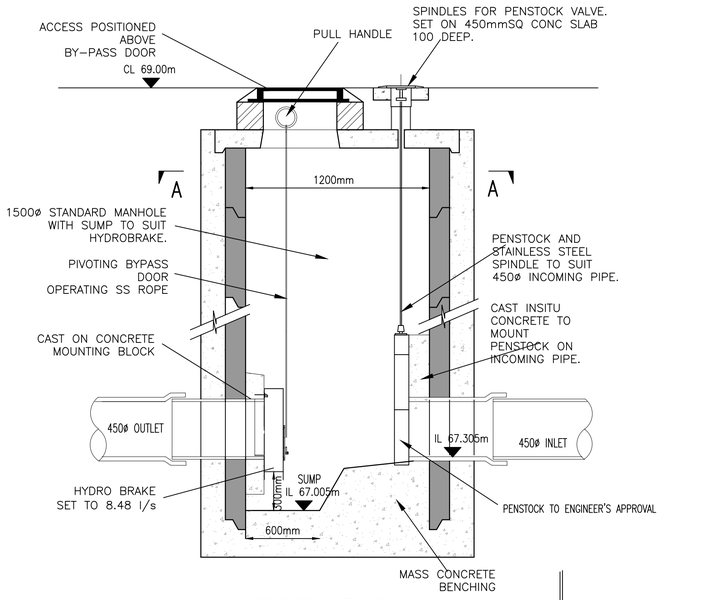

HYDROBRAKE A5 MH12

SCALE 1:25 @A1

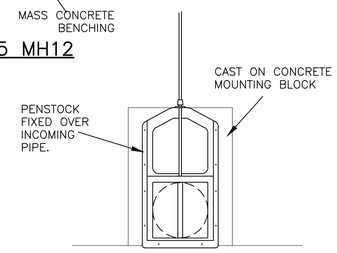

ELEVATION ON PROPOSED PENSTOCK VALVE

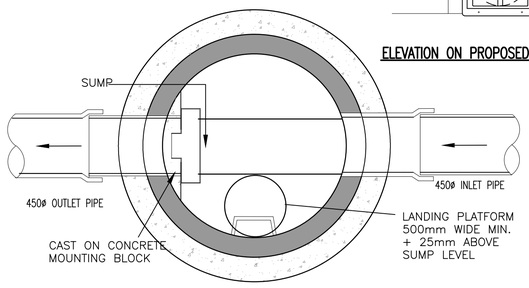

SECTION A – A

SCALE 1:25 @A1

NOTES:

1. DO NOT SCALE. USE FIGURED DIMENSIONS ONLY.
2. THIS DRAWING IS TO BE READ IN CONJUNCTION WITH ALL OTHER RELEVANT ARCHITECTURAL AND ENGINEERING DRAWINGS.

LEGEND

225mmø @ 1:200 — SMH 1 CL XX.XXm IL XX.XXm	PROPOSED SURFACE WATER SEWER & MANHOLE WITH MANHOLE REFERENCE, COVER & INVERT LEVEL
	PROPOSED DETENTION BASIN (ABOVE-GROUND DEPRESSION & BELOW GROUND STONE FILLED STORAGE)
EX SW SEWER	EXISTING SURFACE WATER SEWER

Comhairle Contae Fhine Gall
Fingal County Council

1:500 0 10.0 20.0 30.0 40.0 50.0m
1:1 0 10 20 30 40 50 60 70 80 90 100

Ordnance Survey Ireland Licence No. EN 0006021 © Ordnance Survey Ireland/Government of Ireland.

REV.	DATE	AMENDMENT	DRN	APPD

STATUS **FOR PLANNING ONLY. NOT FOR CONSTRUCTION**

Waterman Moylan
Engineering Consultants
BLOCK S, EASTPOINT BUSINESS PARK, ALFIE BYRNE ROAD, DUBLIN D03 H3F4 IRELAND.
Tel: (01) 664 8900 Fax: (01) 661 3618
Email: info@waterman-moylan.ie www.waterman-moylan.ie

CLIENT **FINGAL COUNTY COUNCIL**

ARCHITECT **WALSH & ASSOCIATES**

PROJECT **PART XI CHURCH FIELDS HOUSING & EASTERN LINEAR PARK DEVELOPMENT**

TITLE **TYPICAL HYDROBRAKE DETAIL**

DRAWN	DESIGNED	APPROVED	DATE
G.Byrne	AK	IW	OCT 21
SCALE	JOB NO.	DRG. NO.	REVISION
AS SHOWN @A1	20-074	P222	

© 2017: This drawing is copyright. No part of this document may be re-produced or transmitted in any form or stored in any retrieval system of any nature without the written permission of the consulting engineer as copyright holder except as agreed for use on the project for which the document was originally issued.