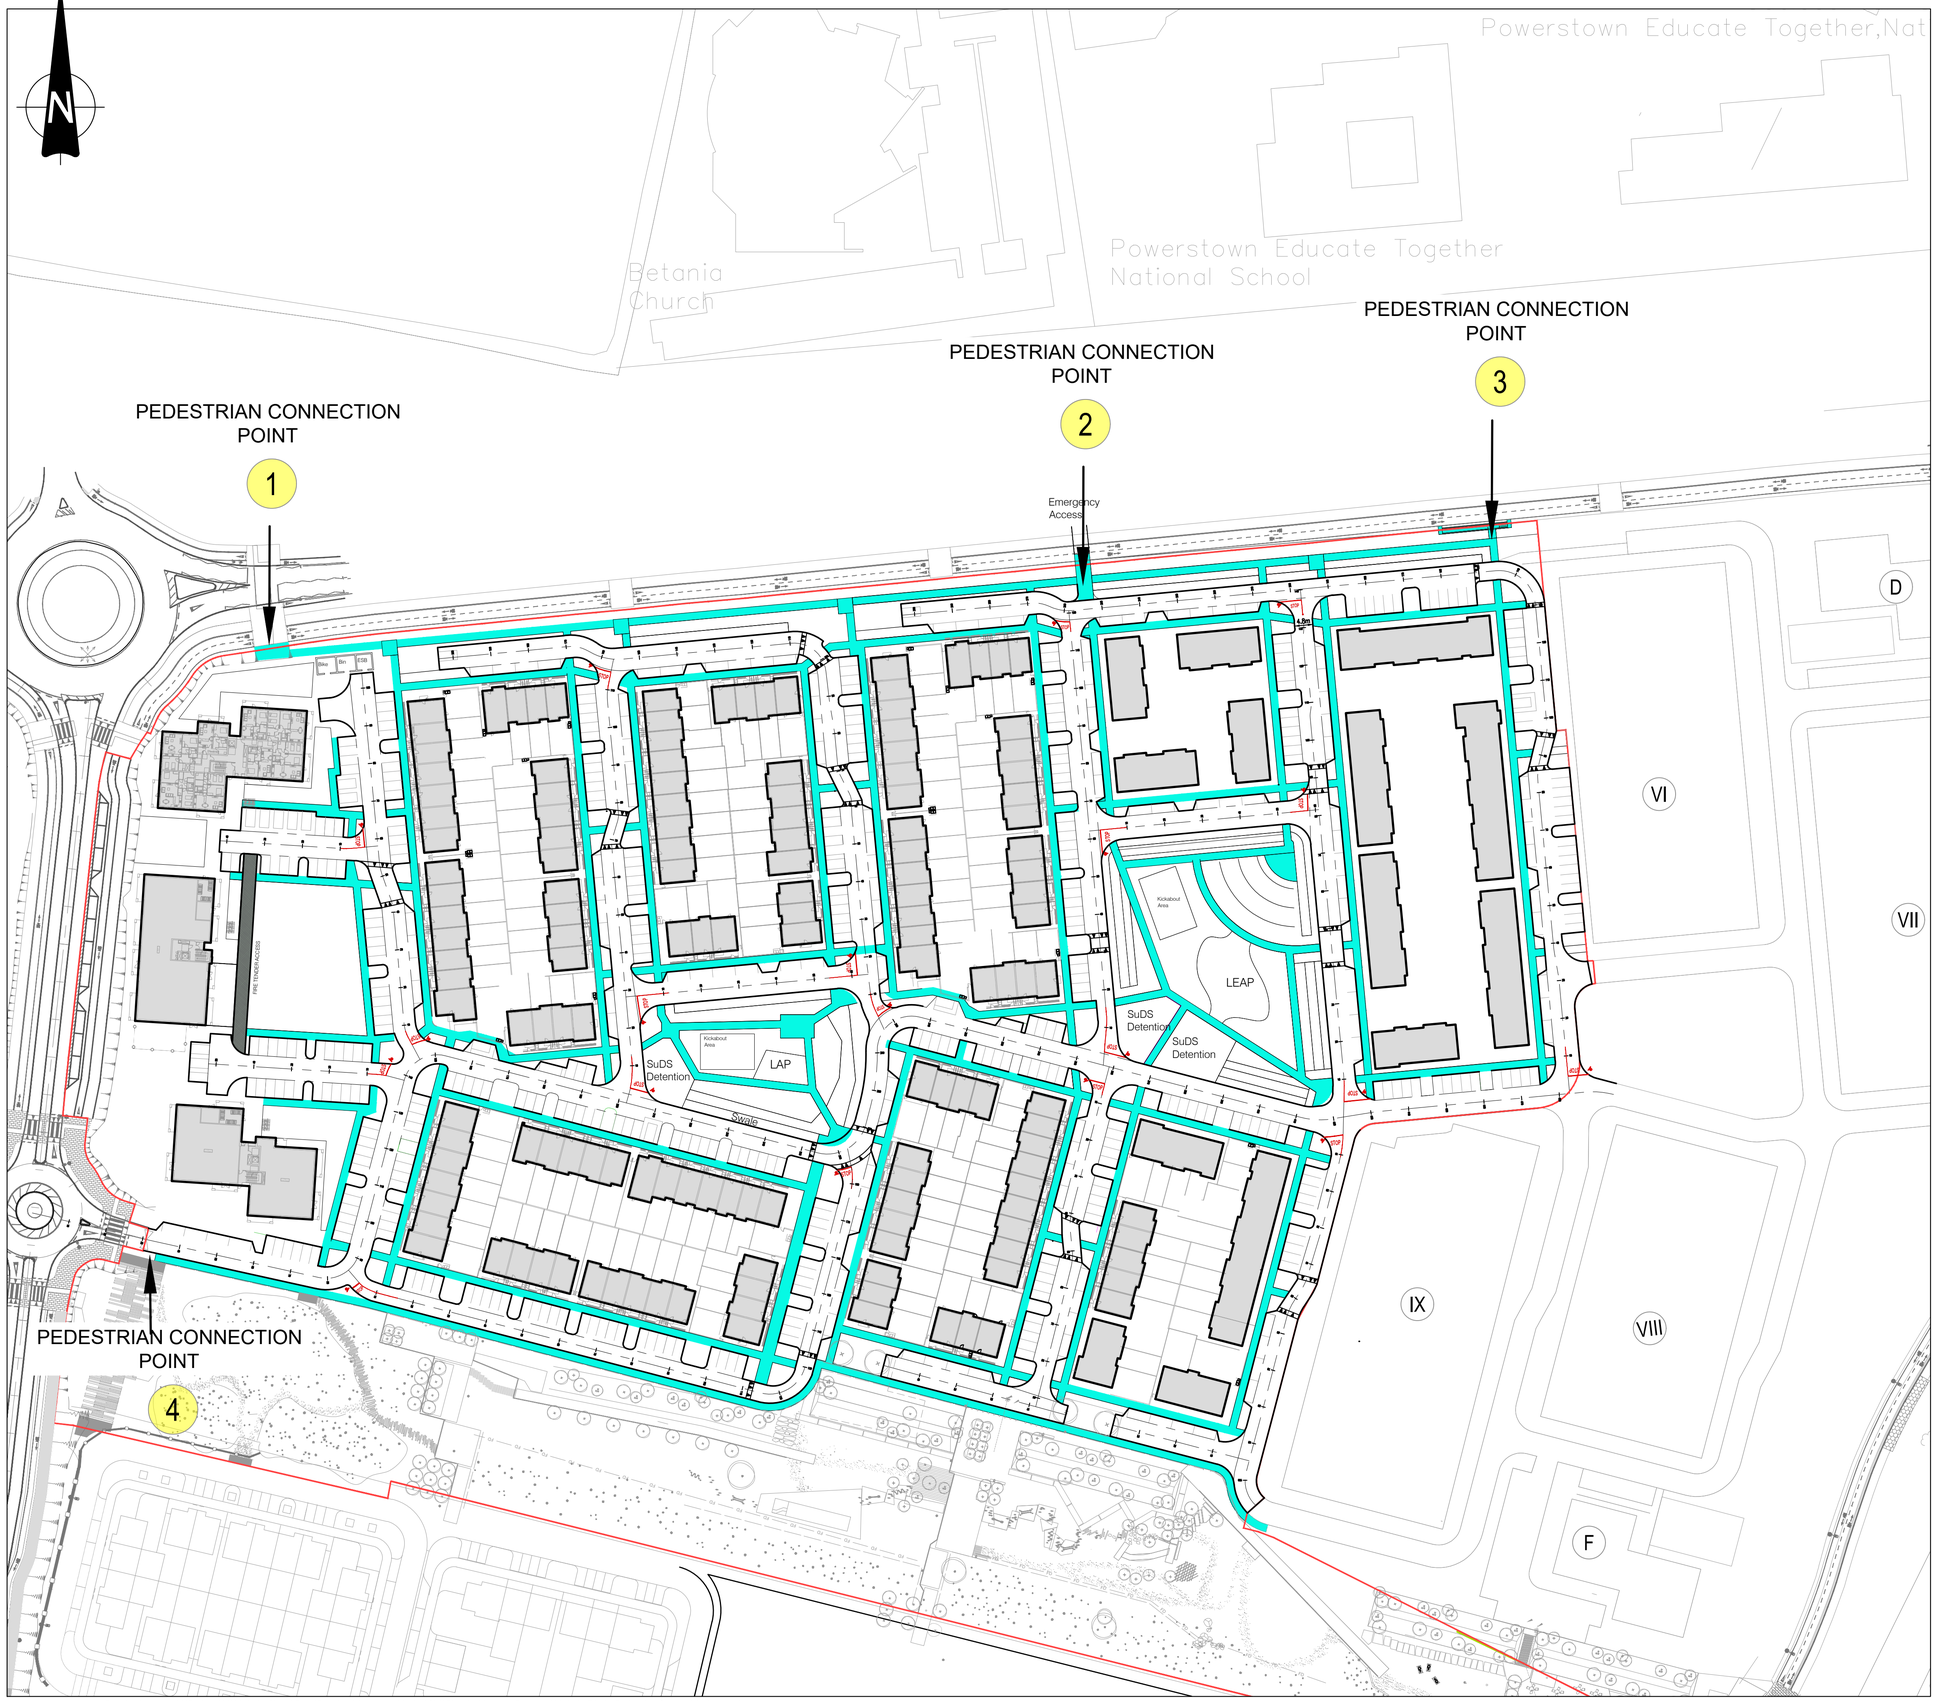

NOTES:

1. DO NOT SCALE. USE FIGURED DIMENSIONS ONLY.
2. THIS DRAWING IS TO BE READ IN CONJUNCTION WITH ALL OTHER RELEVANT ARCHITECTURAL AND ENGINEERING DRAWINGS.

LEGEND:

INDICATES PROPOSED RAMP

INDICATES PROPOSED FOOTPATH

INDICATES PROPOSED ROADMARKINGS

Comhairle Contae Fhine Gall
Fingal County Council

1:2000 0 40.0 80.0 120.0 160.0 200.0m
1:1 0 10 20 30 40 50 60 70 80 90 100

Ordnance Survey Ireland Licence No. EN 0006021 © Ordnance Survey Ireland/Government of Ireland.

REV.	DATE	AMENDMENT	DRN	APPD

STATUS **FOR PLANNING ONLY. NOT FOR CONSTRUCTION**

Waterman Moylan
Engineering Consultants
BLOCK S, EASTPOINT BUSINESS PARK, ALFIE BYRNE ROAD, DUBLIN D03 H3F4 IRELAND.
Tel: (01) 664 8900 Fax: (01) 661 3618
Email: info@waterman-moylan.ie www.waterman-moylan.ie

CLIENT FINGAL COUNTY COUNCIL

ARCHITECT WALSH & ASSOCIATES

PROJECT
PART XI CHURCH FIELDS HOUSING & EASTERN LINEAR PARK DEVELOPMENT

TITLE
PROPOSED PEDESTRIAN CONNECTIVITY, AND ROAD MARKINGS LAYOUT

DRAWN	DESIGNED	APPROVED	DATE
G.Byrne	AK	IW	OCT 21
SCALE	JOB NO.	DRG. NO.	REVISION
A1 @ 1:2000	20-074	P350	

© 2017. This drawing is copyright. No part of this document may be re-produced or transmitted in any form or stored in any retrieval system of any nature without the written permission of the consulting engineer as copyright holder except as agreed for use on the project for which the document was originally issued.