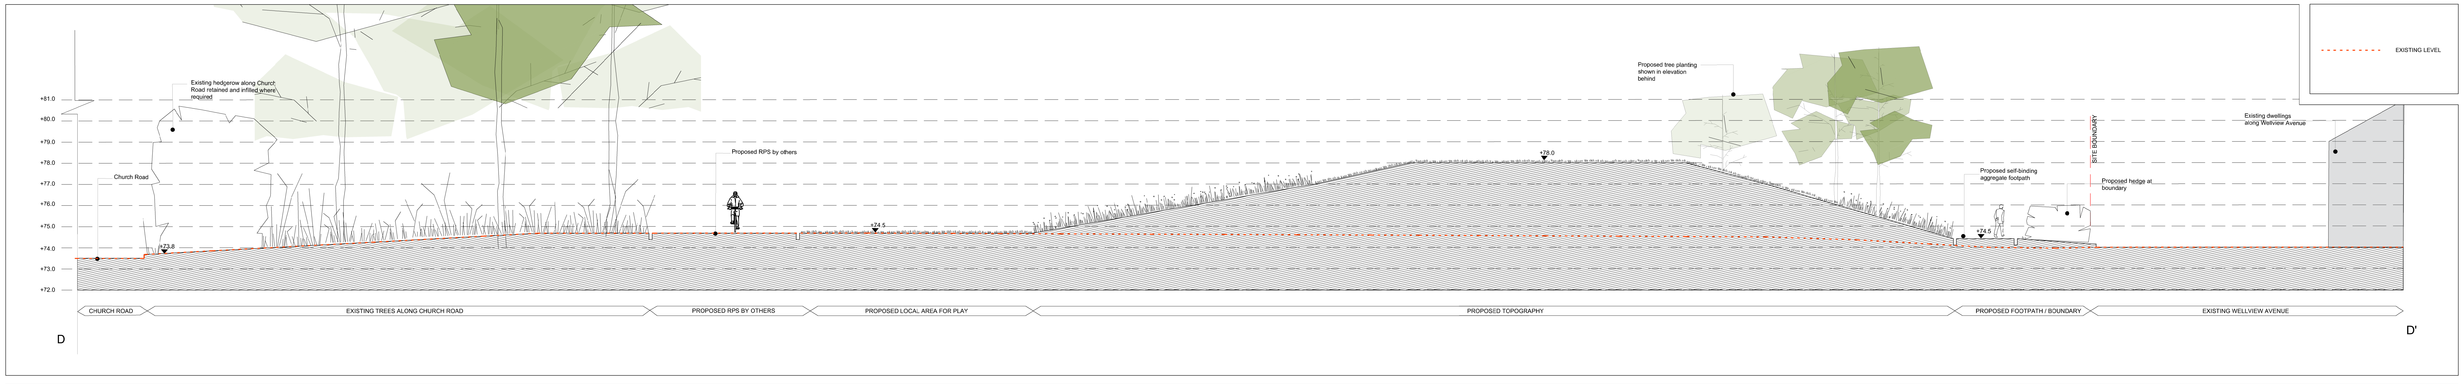

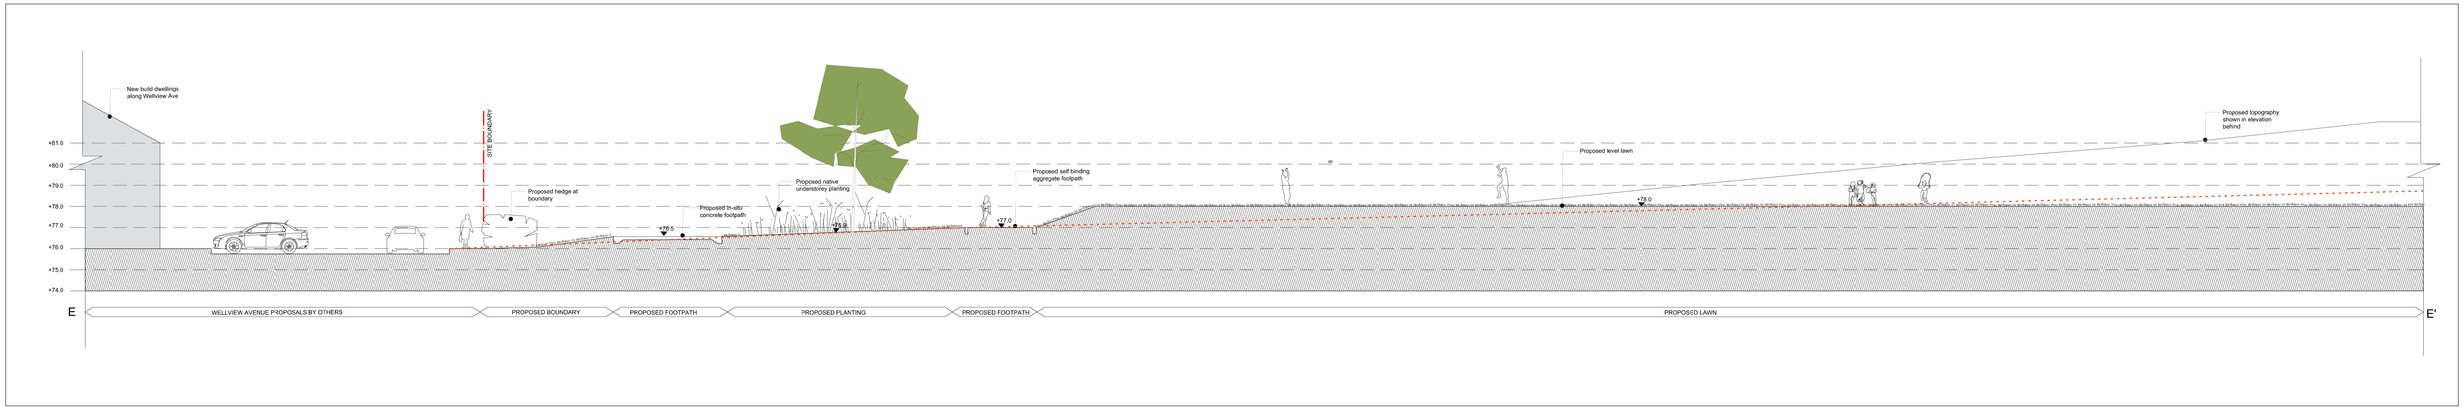

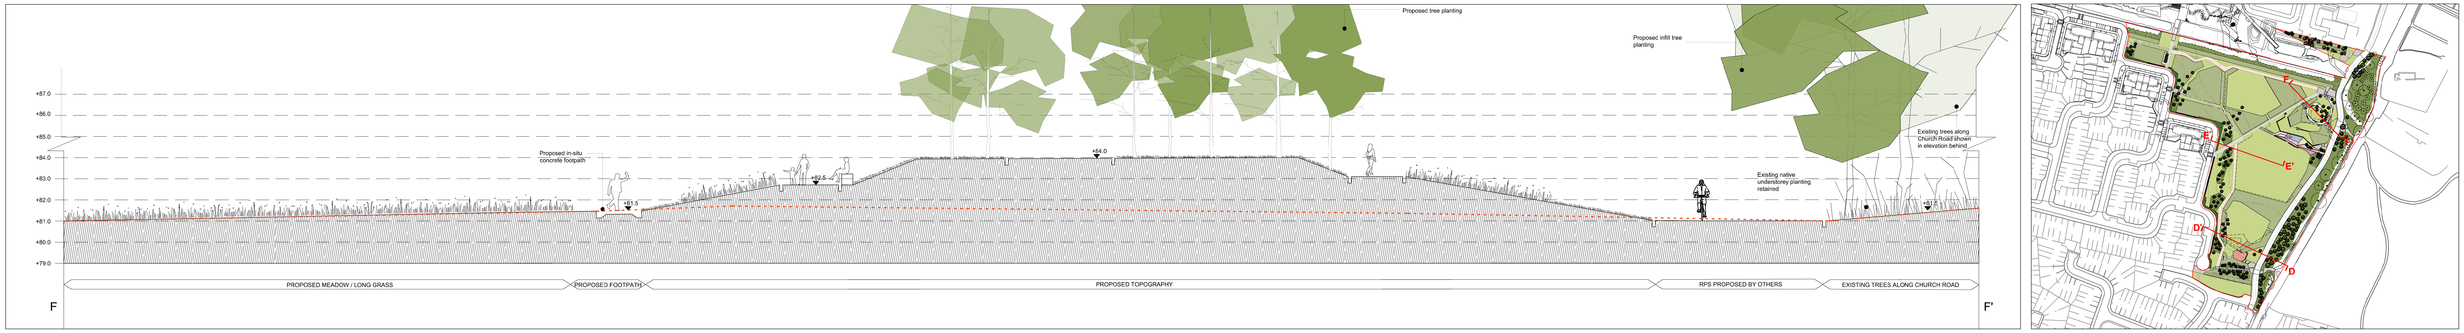

This drawing is the copyright of the Landscape Architect. Unless otherwise stated all dimensions are in millimetres. Where dimensions are not given, drawings must not be scaled and the 'matter must' se referred to the Landscape Architect. If the drawing includes conflicting details/dimensions the matter must be referred to the Landscape A chitect. All dimensions must be checked on site. The Landscape Architect must be informed, by the Contractor, of any discrepencies before work proceeds.

NOTES:

DATE	REV.	DESCRIPTION	DRAWN BY	CHECKED BY
25.03.2022	A	Title block modified.	lh	df

DATE	REV.	DESCRIPTION	DRAWN BY	CHECKED BY
-	-	-	-	-

DERMOT FOLEY LANDSCAPE ARCHITECTS
MALPAS STREET, BLACKPITTS, D08 DD50, IRELAND T:+353 1 4545148 WWW.DERMOTFOLEY.COM

CLIENT: FINGAL COUNTY COUNCIL

PROJECT: PART 8 REJUVENATION AND UPGRADE OF WELLVIEW PARK AND PUBLIC REALM AT WELLVIEW GREEN AND TERRACE

DRAWING: LANDSCAPE SECTIONS - DD' EE' FF'

ISSUE STATUS: PLANNING

DRAWING NO.	REVISION
Fc.01-DR-2403	A

PROJECT NO	SCALE	SHEET SIZE	DRAWN BY	CHECKED BY	1st ISSUE
Fc.01	1:100	A1+	lh	df	19.03.2022

NORTH

AFR 20150430 A1 01 DFF08 24 2009