NOTES

1. THIS DRAWING IS TO BE READ IN CONJUNCTION WITH RELEVANT ARCHITECTS AND ENGINEERS DRAWINGS.
2. FIGURED DIMENSIONS ONLY TO BE TAKEN FROM THIS DRAWING. ALL DIMENSIONS TO BE CHECKED ON SITE. ENGINEER TO BE INFORMED IMMEDIATELY OF ANY DISCREPANCIES BEFORE ANY WORK PROCEEDS.
3. REFER TO DRAWING **21208-DOW-0009** FOR PROJECT SPECIFICATION.

N

LEGEND

- EXISTING FOUL WATER SEWER
- EXISTING SURFACE WATER
- EXISTING COMBINED SEWER
- EXISTING WATERMAIN
- PROPOSED FOUL SEWER PIPE
- PROPOSED SURFACE WATER PIPE
- PROPOSED COMBINED SEWER
- PROPOSED NEW WATERMAIN.
- EXISTING FOUL SEWER MANHOLE
- EXISTING SURFACE WATER MANHOLE
- EXISTING COMBINED SEWER MANHOLE
- PROPOSED FOUL SEWER MANHOLE
- PROPOSED SURFACE WATER MANHOLE
- HYDRANT
- A.J. PROPOSED FOUL A.J.
- A.J. PROPOSED SURFACE WATER A.J.
- RG. ROAD GULLY
- BIGT BACK INLET GULLY TRAP
- ST. SILT TRAP
- RWP RAIN WATER PIPE
- SS SOIL STACK
- YG. YARD GULLY
- RE RODDING EYE/ACCESS HATCH
- 99.950 PROPOSED LEVEL
- 99.950 EXISTING LEVEL
- WM WATER METER
- SV SLUICE VALVE
- TB THRUST BLOCK
- FMWS FIRE MAIN WATER SUPPLY
- MWS METERED WATER SUPPLY

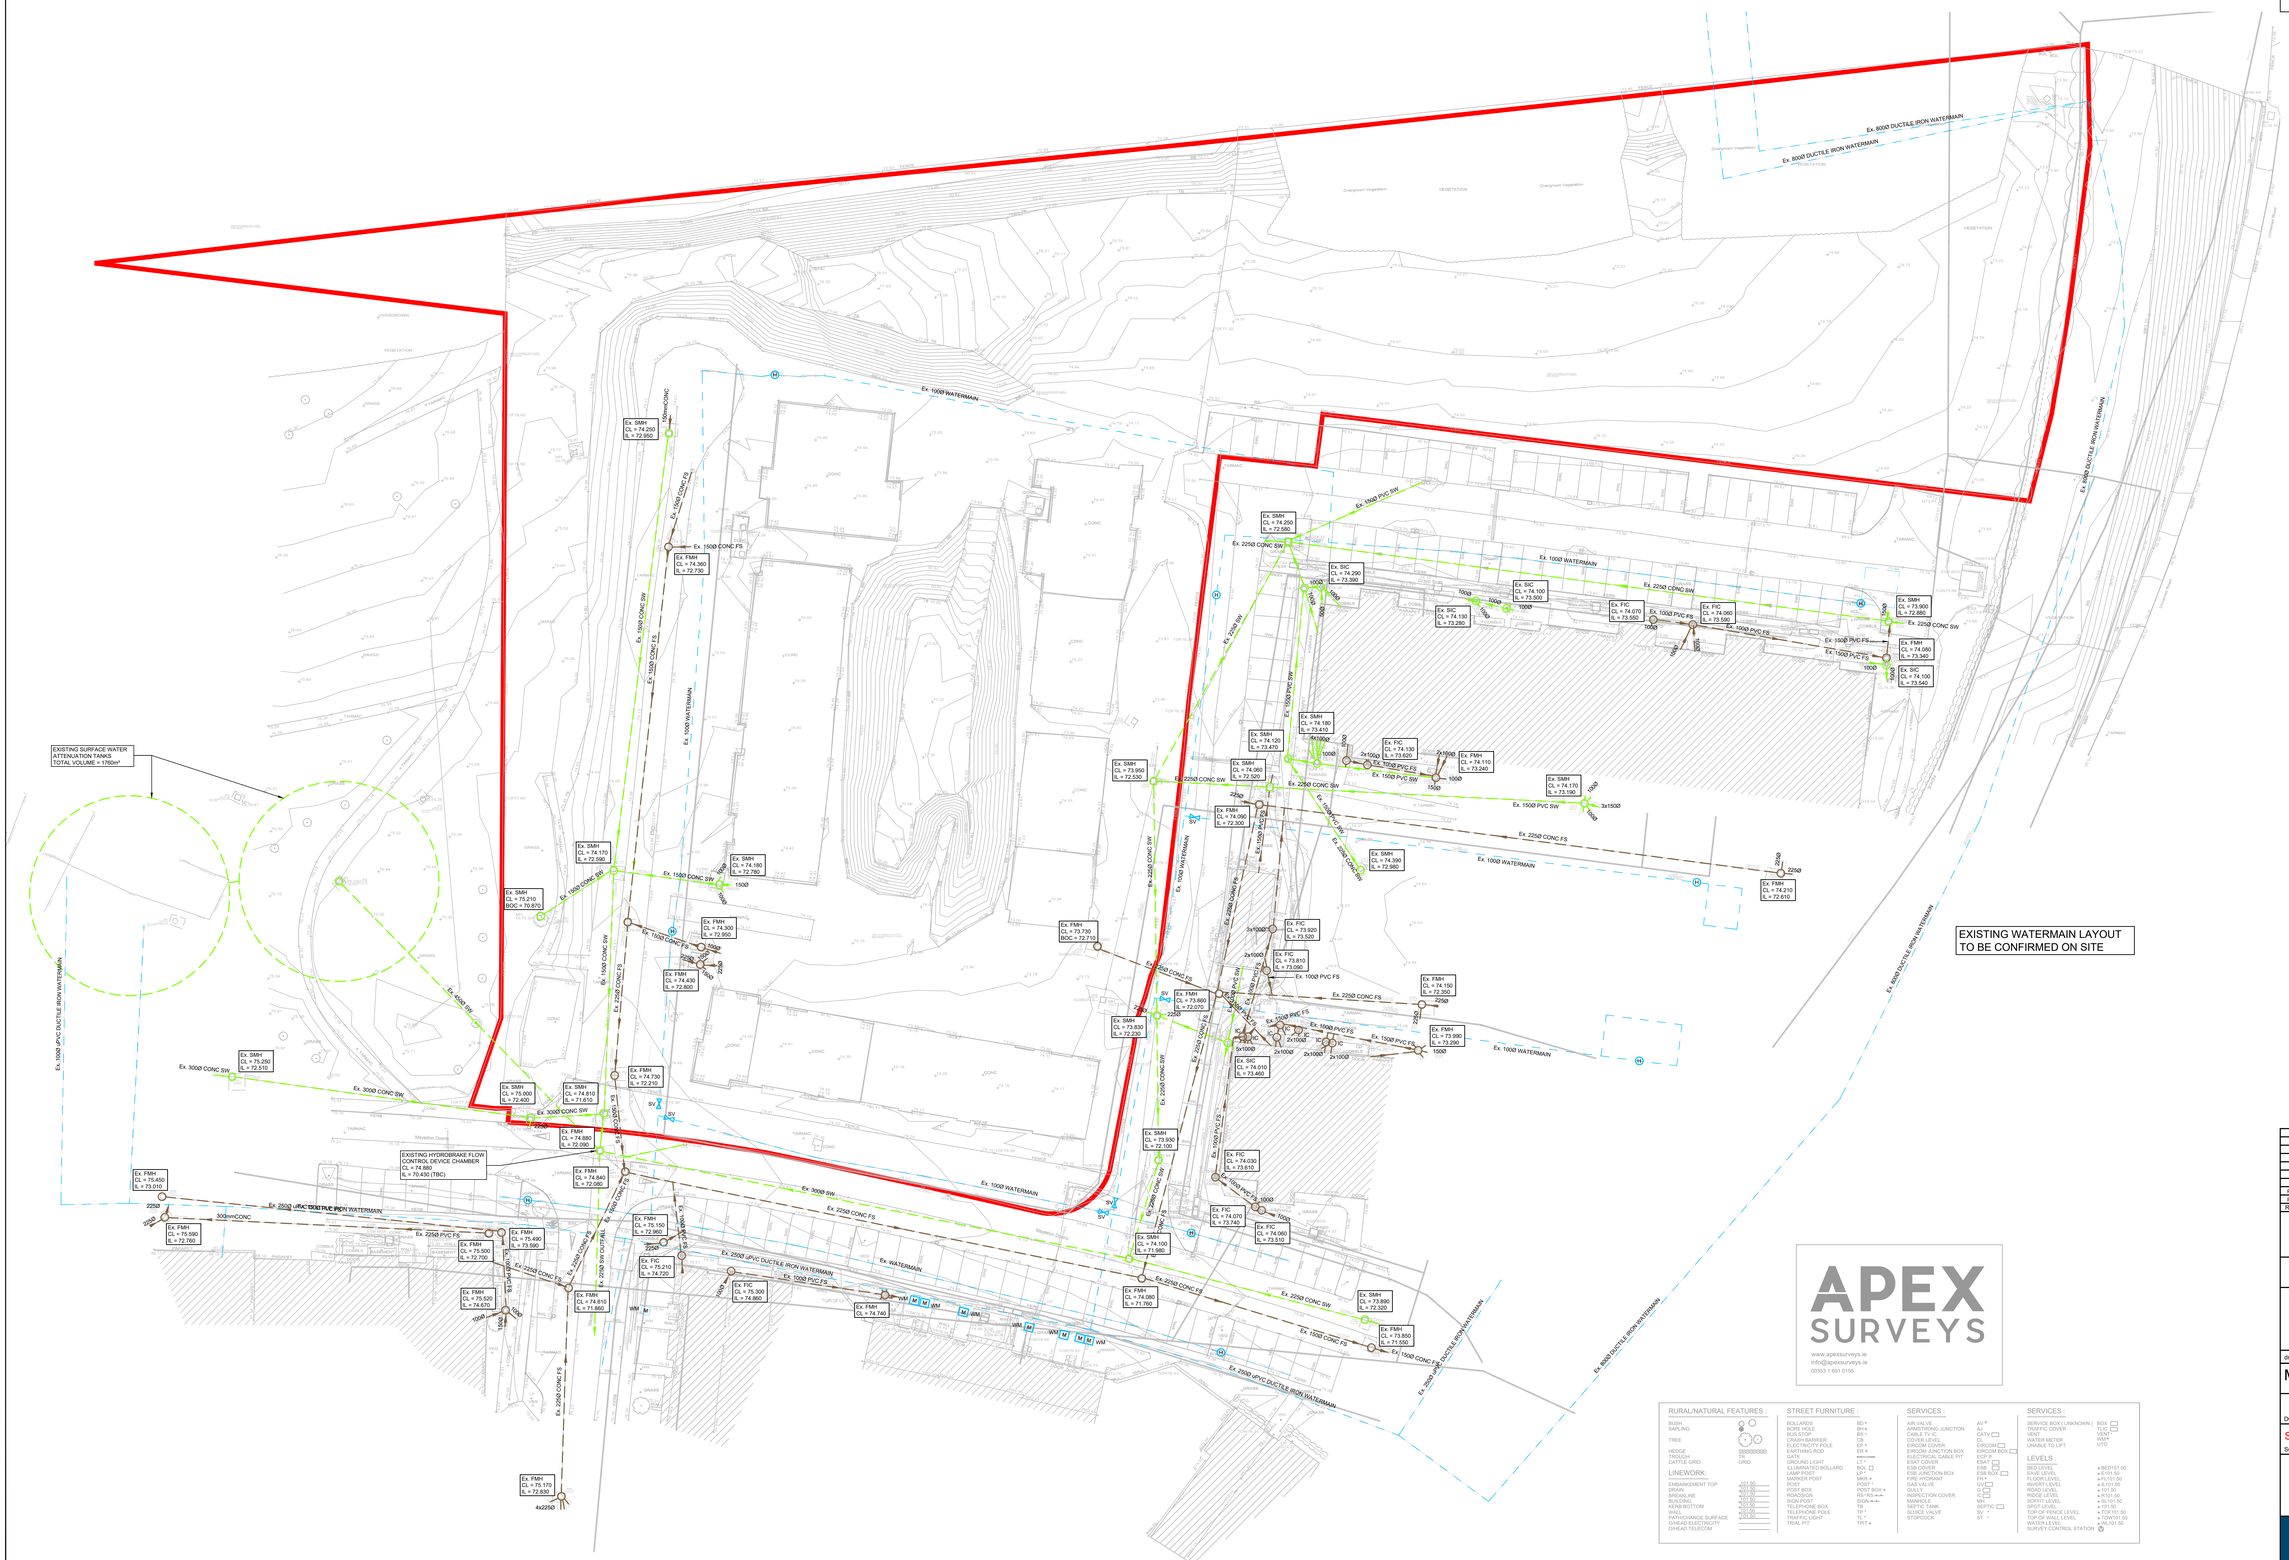

THIS DRAWING IS COPYRIGHT

Rev	Date	Amendments	by	chkd
P02	29.08.22	RED LINE REVISED	AG	AD
P01	24.08.22	ISSUED FOR PLANNING	AG	AD

PROJECT
PROPOSED HOUSING DEVELOPMENT AT MAYESTON, POPPINTREE, DUBLIN 11

CLIENT
FINGAL COUNTY COUNCIL

DRAWING TITLE
EXISTING SITE LAYOUT & WATER SERVICES

drawn by: AG | date: 17.08.22 | scale: 1:250 @ A0 | chk: AD

Project	Originator	Volume	Level	Type	Role
MAYE -	DOW -	00 -	XX-	DR-	CE
21208 (DOW Project No)	5002 (drg. no.)			P02 (rev.)	

S4: SUITABLE FOR PLANNING
Suitability Status: Code - Description

Cashel Business Centre,
Cashel Road, Kimmage, Dublin 12
T 01 4901611
E admin@downesassociates.ie
www.downesassociates.ie

Downes associates
Consulting Structural & Civil Engineers

APEX SURVEYS
www.apexsurveys.ie
info@apexsurveys.ie
00353 1 691 0156

RURAL/NATURAL FEATURES: BUSH, SAPLING, TREE, HEDGE, BANK, CATTLE GRID

LINEWORK: EMBANKMENT TOP, DRAIN, BREAKLINE, BUSDING, KERB BOTTOM, FENCE, PATHCHANGE SURFACE, OHNEAD ELECTRICITY, OHNEAD TELECOM

STREET FURNITURE: BOLLARDS, BUS SHELTER, BUS STOP, CRASH BARRIER, ELECTRICITY POLE, EARTHING ROD, GATE, GROUND LIGHT, ILLUMINATED BOLLARD, LAMP POST, MARKER POST, MAST, POST BOX, ROADSIGN, SIGN POST, TELEPHONE BOX, TELEGRAPH POLE, TRAFFIC LIGHT, TRIAL PIT

SERVICES: AIR VALVE, BOUNDARY JUNCTION, CABLE TV C/, COVER LEVEL, ERICOM COVER, ERICOM JUNCTION BOX, ERICOM PILLAR CABLE PIT, ESAT COVER, ESB COVER, ESB JUNCTION BOX, FIRE HYDRANT, FIRE VALVE, GULLY, INSPECTION COVER, MANHOLE, SEPTIC TANK, STOP VALVE, STOPCOCK

SERVICES: SERVICE BOX (UNKNOWN), VENT COVER, VENT, WATER METER, UNABLE TO LIFT

LEVELS: BED LEVEL, EAVE LEVEL, FLOOR LEVEL, GARAGE LEVEL, ROAD LEVEL, RIDGE LEVEL, SOFFIT LEVEL, SPOT LEVEL, TOP OF FENCE LEVEL, TOP OF WALL LEVEL, WATER LEVEL, SURVEY CONTROL STATION