## NOTES

1. THIS DRAWING IS TO BE READ IN CONJUNCTION WITH RELEVANT ARCHITECTS AND ENGINEERS DRAWINGS.
2. FIGURED DIMENSIONS ONLY TO BE TAKEN FROM THIS DRAWING. ALL DIMENSIONS TO BE CHECKED ON SITE. ENGINEER TO BE INFORMED IMMEDIATELY OF ANY DISCREPANCIES BEFORE ANY WORK PROCEEDS.
3. REFER TO DRAWING **21208-DOW-0009** FOR PROJECT SPECIFICATION.

N

## LEGEND

- EXISTING FOUL WATER SEWER
- EXISTING SURFACE WATER
- EXISTING COMBINED SEWER
- EXISTING WATERMAIN
- PROPOSED FOUL SEWER PIPE
- PROPOSED SURFACE WATER PIPE
- PROPOSED COMBINED SEWER
- PROPOSED NEW WATERMAIN.
- EXISTING FOUL SEWER MANHOLE
- EXISTING SURFACE WATER MANHOLE
- EXISTING COMBINED SEWER MANHOLE
- PROPOSED FOUL SEWER MANHOLE
- PROPOSED SURFACE WATER MANHOLE
- HYDRANT
- A.J. PROPOSED FOUL A.J.
- A.J. PROPOSED SURFACE WATER A.J.
- RG. ROAD GULLY
- BIGT BACK INLET GULLY TRAP
- ST. SILT TRAP
- RWP RAIN WATER PIPE
- SS SOIL STACK
- YG. YARD GULLY
- RE RODDING EYE/ACCESS HATCH
- 99.950 PROPOSED LEVEL
- 99.950 EXISTING LEVEL
- WM WATER METER
- SV SLUICE VALVE
- TB THRUST BLOCK
- FMWS FIRE MAIN WATER SUPPLY
- MWS METERED WATER SUPPLY

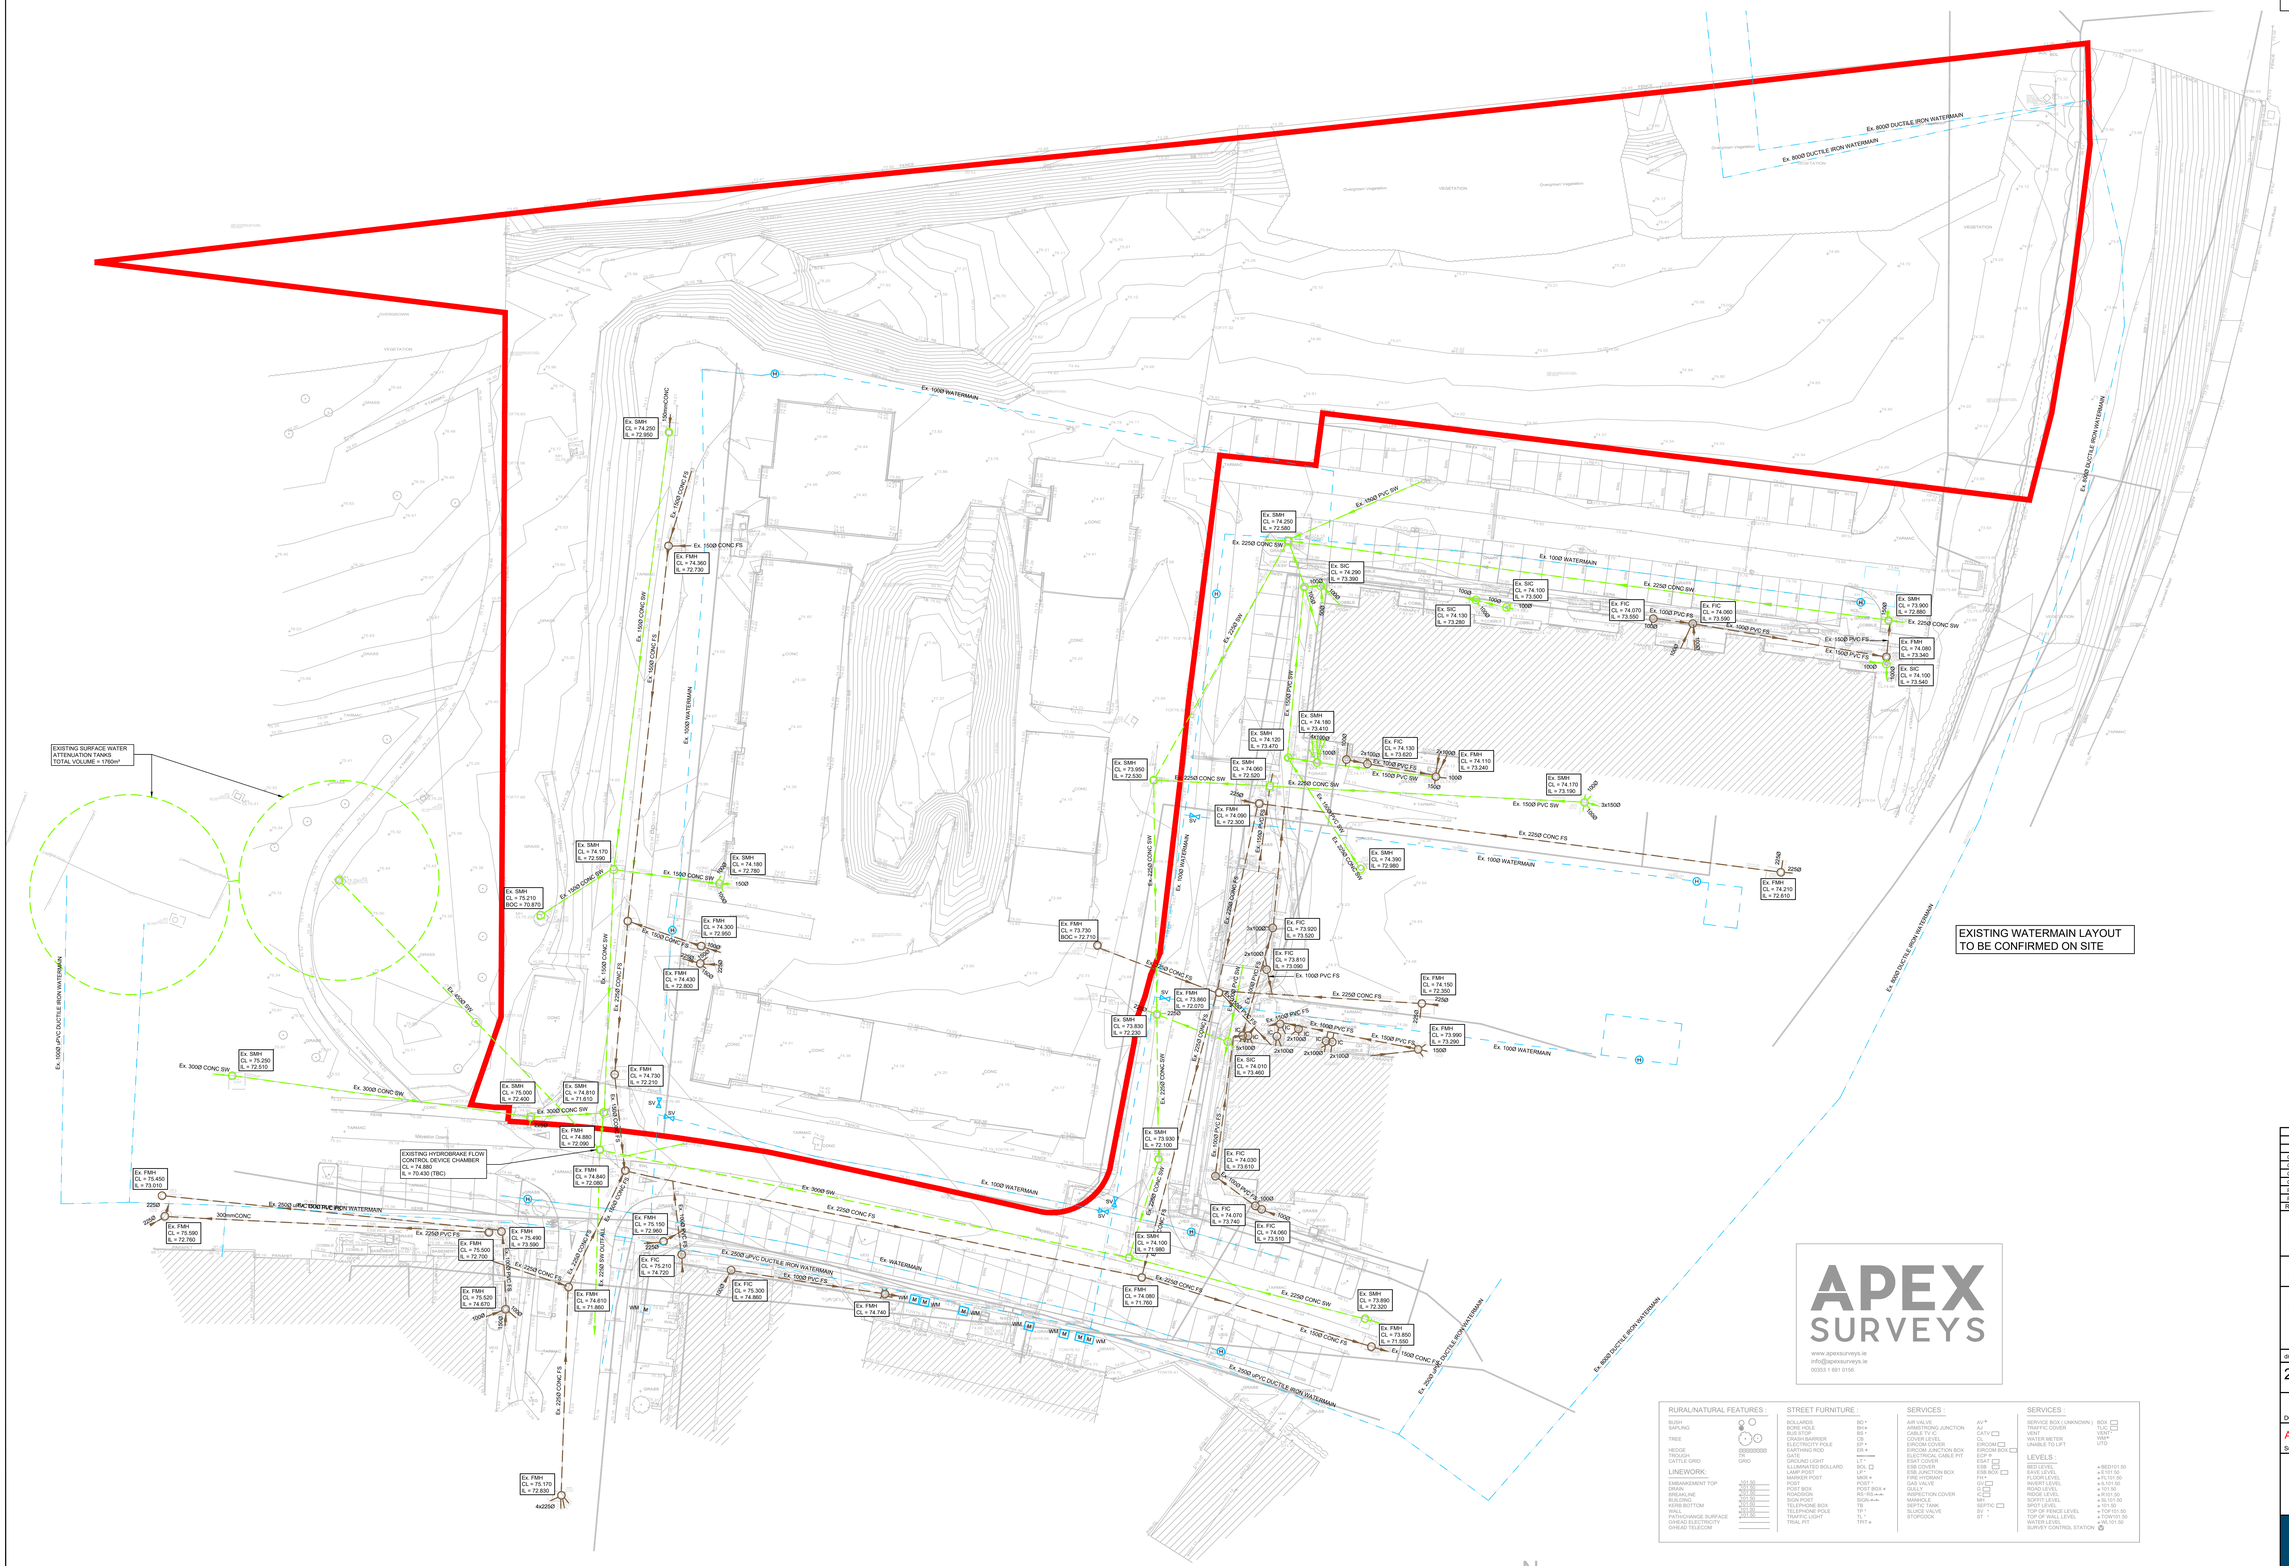


| Rev | Date | Amendments | by | chkd |
|---|---|---|---|---|
| C04 | 26.10.23 | BLUE LINE REMOVED | AG | AD |
| C03 | 21.09.23 | AP - PLANNING | AG | AD |
| C02 | 03.04.23 | BLUE LINE ADDED | AG | AD |
| C01 | 08.03.23 | AT - TENDER | AG | AD |
| P02 | 29.08.22 | RED LINE REVISED | AG | AD |
| P01 | 24.08.22 | ISSUED FOR PLANNING | AG | AD |

PROJECT
PROPOSED HOUSING DEVELOPMENT AT MAYESTON, POPPINTREE, DUBLIN 11

CLIENT
FINGAL COUNTY COUNCIL

DRAWING TITLE
EXISTING SITE LAYOUT & WATER SERVICES

drawn by: AG | date: 17.08.22 | scale: 1:250 | @ A0 | chk: AD

21208 - DOW - 00 - XX-DR-C

| Project | Originator | Volume | Level | Type | Role |
|---|---|---|---|---|---|
| 21208 | 5002 | | | | C04 |
| DOW Project No. | drg. no. | | rev. | | |

AP - PLANNING

Suitability Status: Code - Description


Cashel Business Centre,
Cashel Road, Kimmage, Dublin 12
T 01 4901611
E admin@downesassociates.ie
www.downesassociates.ie


Downes associates
Consulting Structural & Civil Engineers

APEX SURVEYS
www.apexsurveys.ie
info@apexsurveys.ie
00353 1 691 0156

### RURAL/NATURAL FEATURES :

BUSH, SAPLING, TREE, HEDGE, TROUGH, CATTLE GRID

### LINEWORK:

EMBANKEMENT TOP, DRAIN, FENCELINE, BUILDING, KERB BOTTOM, WALL, PATHCHANGE SURFACE, OVERHEAD ELECTRICITY, OHHEAD TELECOM

### STREET FURNITURE :

BOLLARDS, BORE HOLE, BUS STOP, CAR BARRIER, ELECTRICITY POLE, EARTHING ROD, GATE, GROUND LIGHT, LAMP POST BOLLARD, LAMP POST, MARKER POST, POST, POST BOX, POST BOX, SIGN POST, TELEPHONE BOX, TELEPHONE POLE, TRAFFIC LIGHT, TRIAL PIT

### SERVICES :

AIR VALVE, ARMSTRONG JUNCTION, CABLE TV IC, CABLE TV POLE, EIRCOM COVER, EIRCOM JUNCTION BOX, ELECTRICAL CABLE PIT, ESAT COVER, ESB COVER, ESB JUNCTION BOX, FIRE HYDRANT, GAS VALVE, GULLY, INSPECTION COVER, MANHOLE, SEPTIC TANK, SLUICE VALVE, STOPCOCK

### SERVICES :

SERVICE BOX ( UNKNOWN ), TRAFFIC COVER, VENT, WATER METER, UNABLE TO LIFT, LEVELS :

BED LEVEL, EAVE LEVEL, FLOOR LEVEL, INVERT LEVEL, ROAD LEVEL, SOFFIT LEVEL, SPOT LEVEL, TOP OF FENCE LEVEL, TOP OF WALL LEVEL, WATER LEVEL, SURVEY CONTROL STATION

THIS DRAWING IS COPYRIGHT