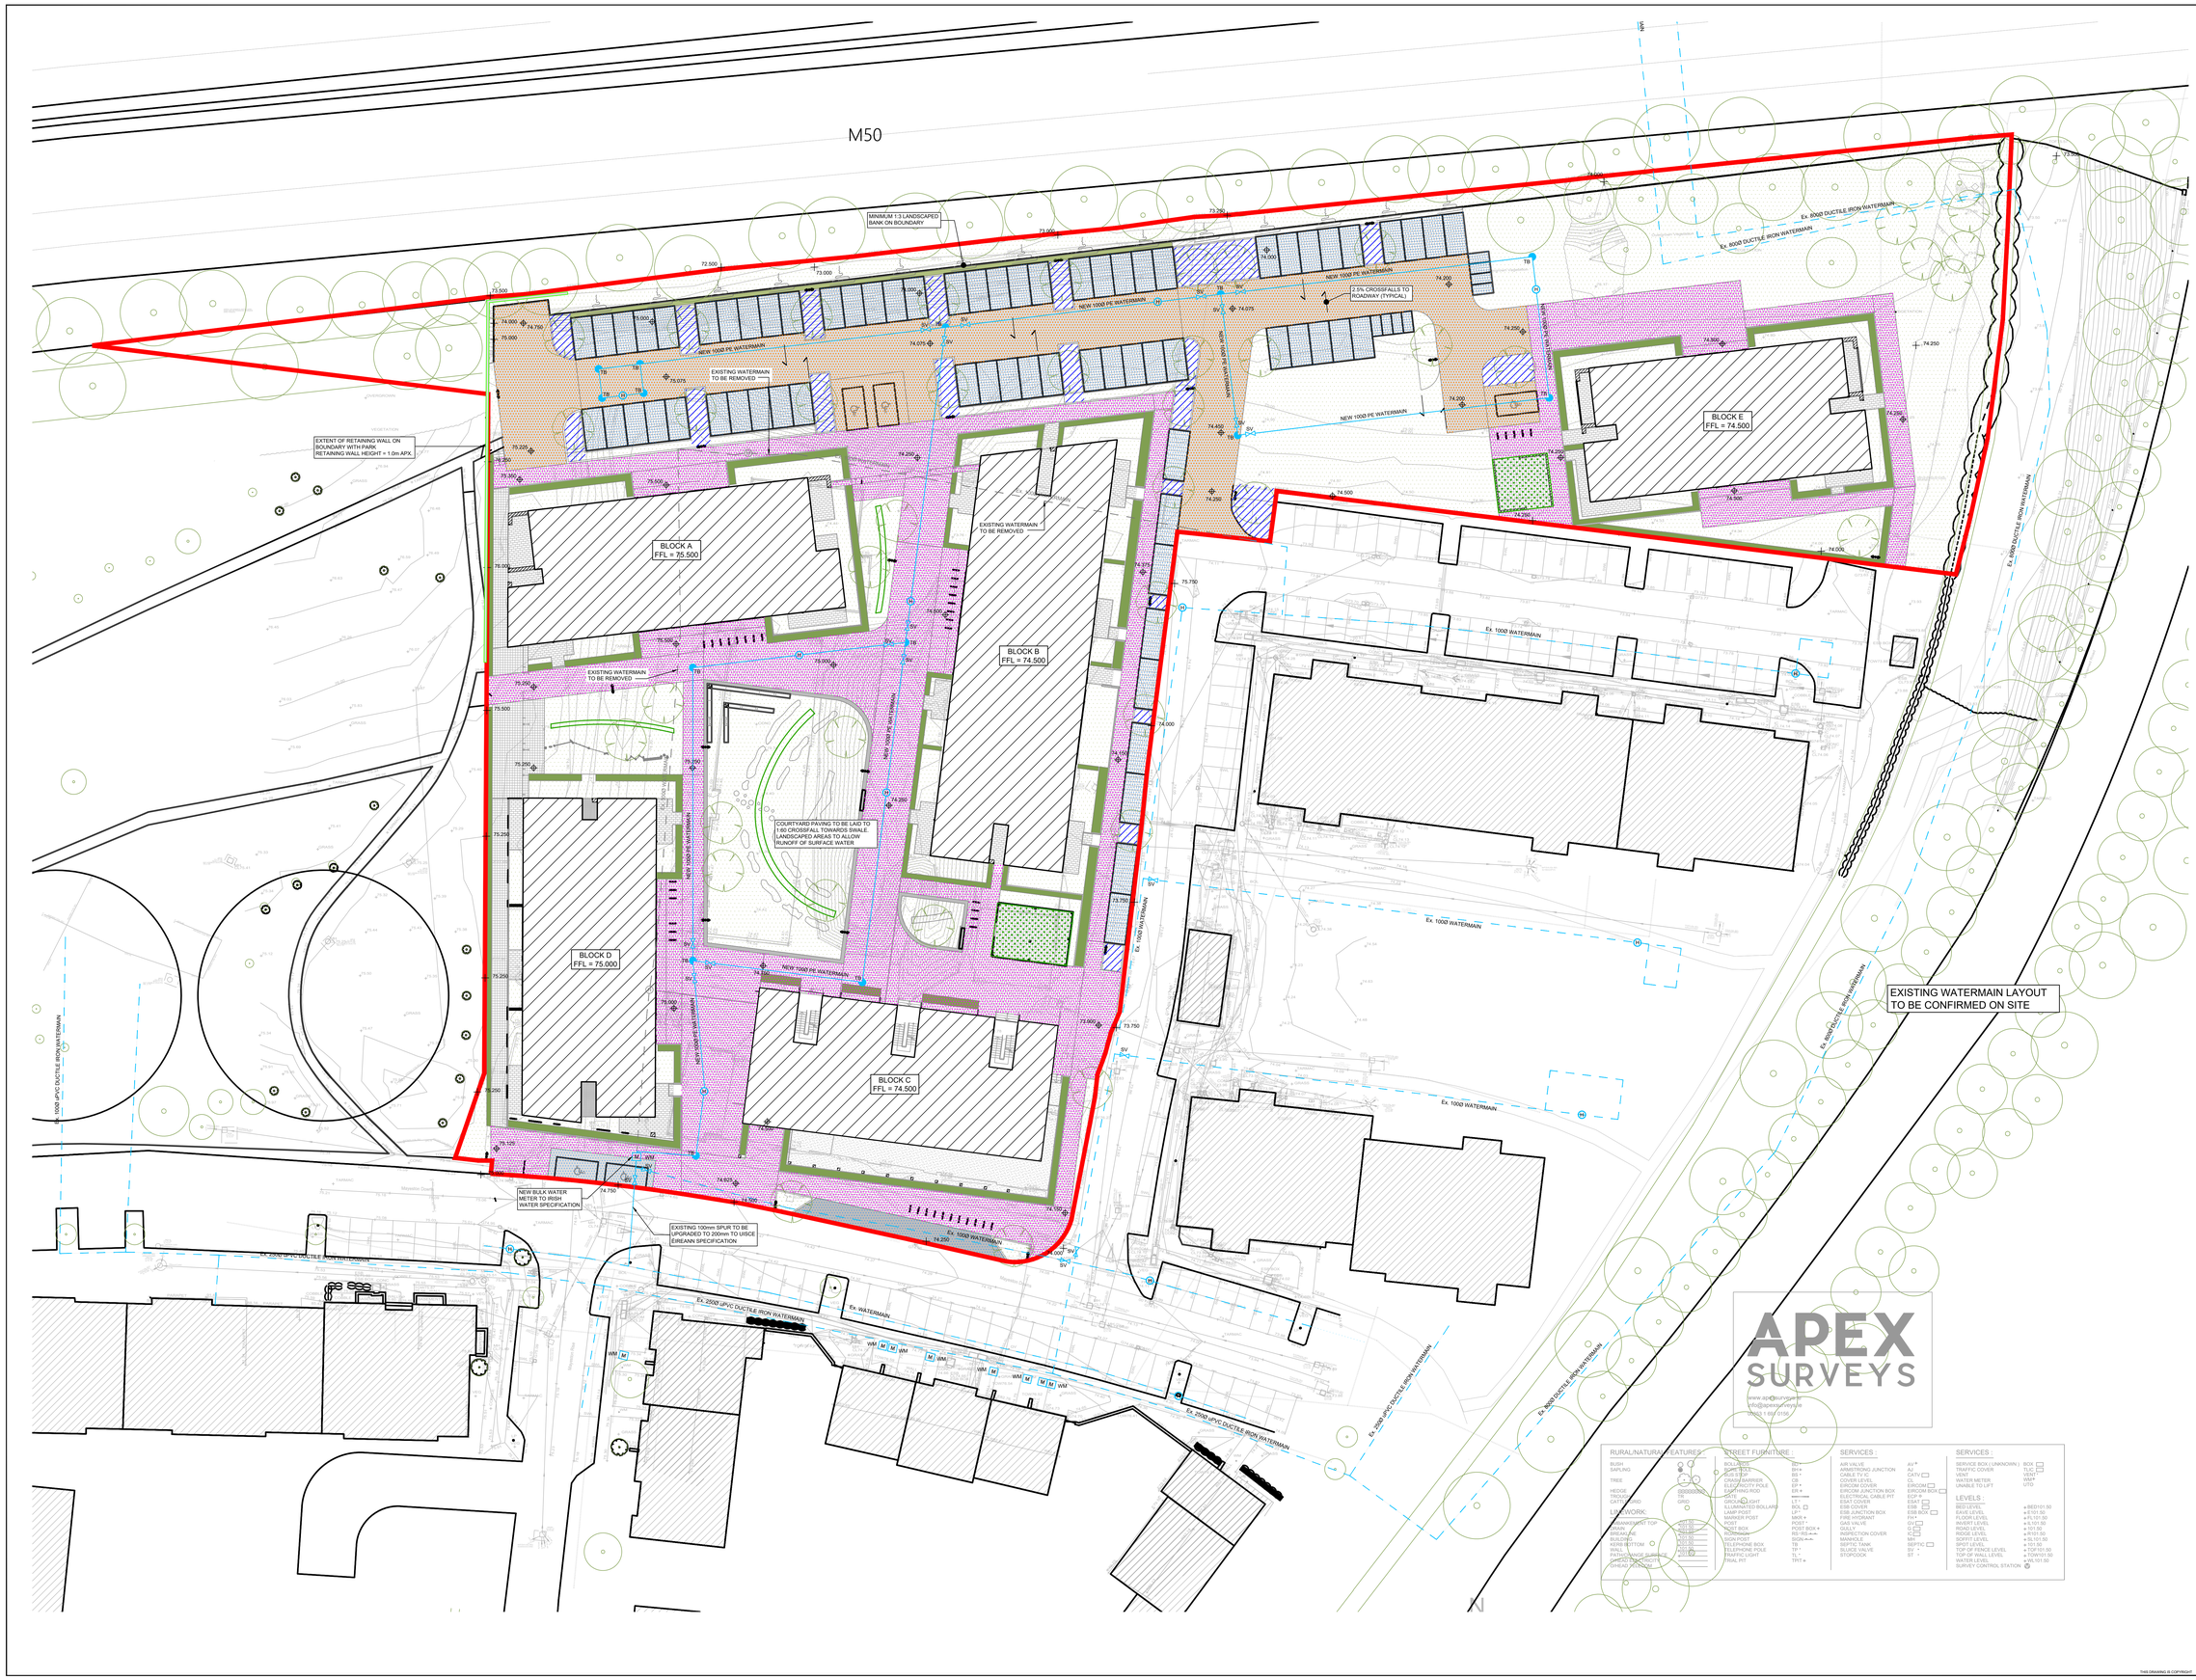

NOTES

1. THIS DRAWING IS TO BE READ IN CONJUNCTION WITH RELEVANT ARCHITECTS AND ENGINEERS DRAWINGS.
2. FIGURED DIMENSIONS ONLY TO BE TAKEN FROM THIS DRAWING. ALL DIMENSIONS TO BE CHECKED ON SITE. ENGINEER TO BE INFORMED IMMEDIATELY OF ANY DISCREPANCIES BEFORE ANY WORK PROCEEDS.
3. REFER TO DRAWING **21208-DOW-0000** FOR PROJECT SPECIFICATION.

LEGEND

- EXISTING FOUL WATER SEWER
- EXISTING SURFACE WATER
- EXISTING COMBINED SEWER
- EXISTING WATERMAIN
- PROPOSED FOUL SEWER PIPE
- PROPOSED SURFACE WATER PIPE
- PROPOSED COMBINED SEWER
- PROPOSED NEW WATERMAIN.
- EXISTING FOUL SEWER MANHOLE
- EXISTING SURFACE WATER MANHOLE
- EXISTING COMBINED SEWER MANHOLE
- PROPOSED FOUL SEWER MANHOLE
- PROPOSED SURFACE WATER MANHOLE
- HYDRANT
- AJ PROPOSED FOUL A.J.
- AJ PROPOSED SURFACE WATER A.J.
- RG. ROAD GULLY
- BIGT BACK INLET GULLY TRAP
- ST. SILT TRAP
- RWP RAIN WATER PIPE
- SS SOIL STACK
- YG. YARD GULLY
- RE RODDING EYE/ACCESS HATCH
- 99.950 PROPOSED LEVEL
- 99.950 EXISTING LEVEL
- WM WATER METER
- SV SLUICE VALVE
- TB THRUST BLOCK
- FMWS FIRE MAIN WATER SUPPLY
- MWS METERED WATER SUPPLY

Rev	Date	Amendments	by	chkd
C05	26.10.23	BLUE LINE REMOVED	AG	AD
C04	21.09.23	SITE LAYOUT REVISED	AG	AD
C03	03.04.23	BLUE LINE ADDED	AG	AD
C02	22.03.23	MINOR UPDATE	AG	AD
C01	08.03.23	AT - TENDER	AG	AD
P03	07.11.22	UPDATED AS PER ARCHITECT'S LAYOUT	AG	AD
P02	29.08.22	RED LINE REVISED	AG	AD
P01	24.08.22	ISSUED FOR PLANNING	AG	AD

PROJECT
PROPOSED HOUSING DEVELOPMENT AT MAYESTON, POPPINTREE, DUBLIN 11

CLIENT
FINGAL COUNTY COUNCIL

DRAWING TITLE
PROPOSED SITE LEVELS & WATERMAIN LAYOUT

drawn by: AG | date: 17.08.22 | scale: 1:250 @ A0 | chk: AD

21208 - DOW - 00 - XX-DR-C

Project	Originator	Volume	Level	Type	Role
21208	5003			C05	
DOW Project No.	drg. no.		rev.		

AP - PLANNING
Suitability Status: Code - Description

Cashel Business Centre,
Cashel Road, Kimmage, Dublin 12
T 01 4901611
E admin@downesassociates.ie
www.downesassociates.ie

Downes associates
Consulting Structural & Civil Engineers

THIS DRAWING IS COPYRIGHT