NOTIFY ARCHITECT OF ANY DISCREPANCIES. CHECK DIMENSIONS ON SITE. DO NOT SCALE. USE FIGURED DIMENSIONS ONLY

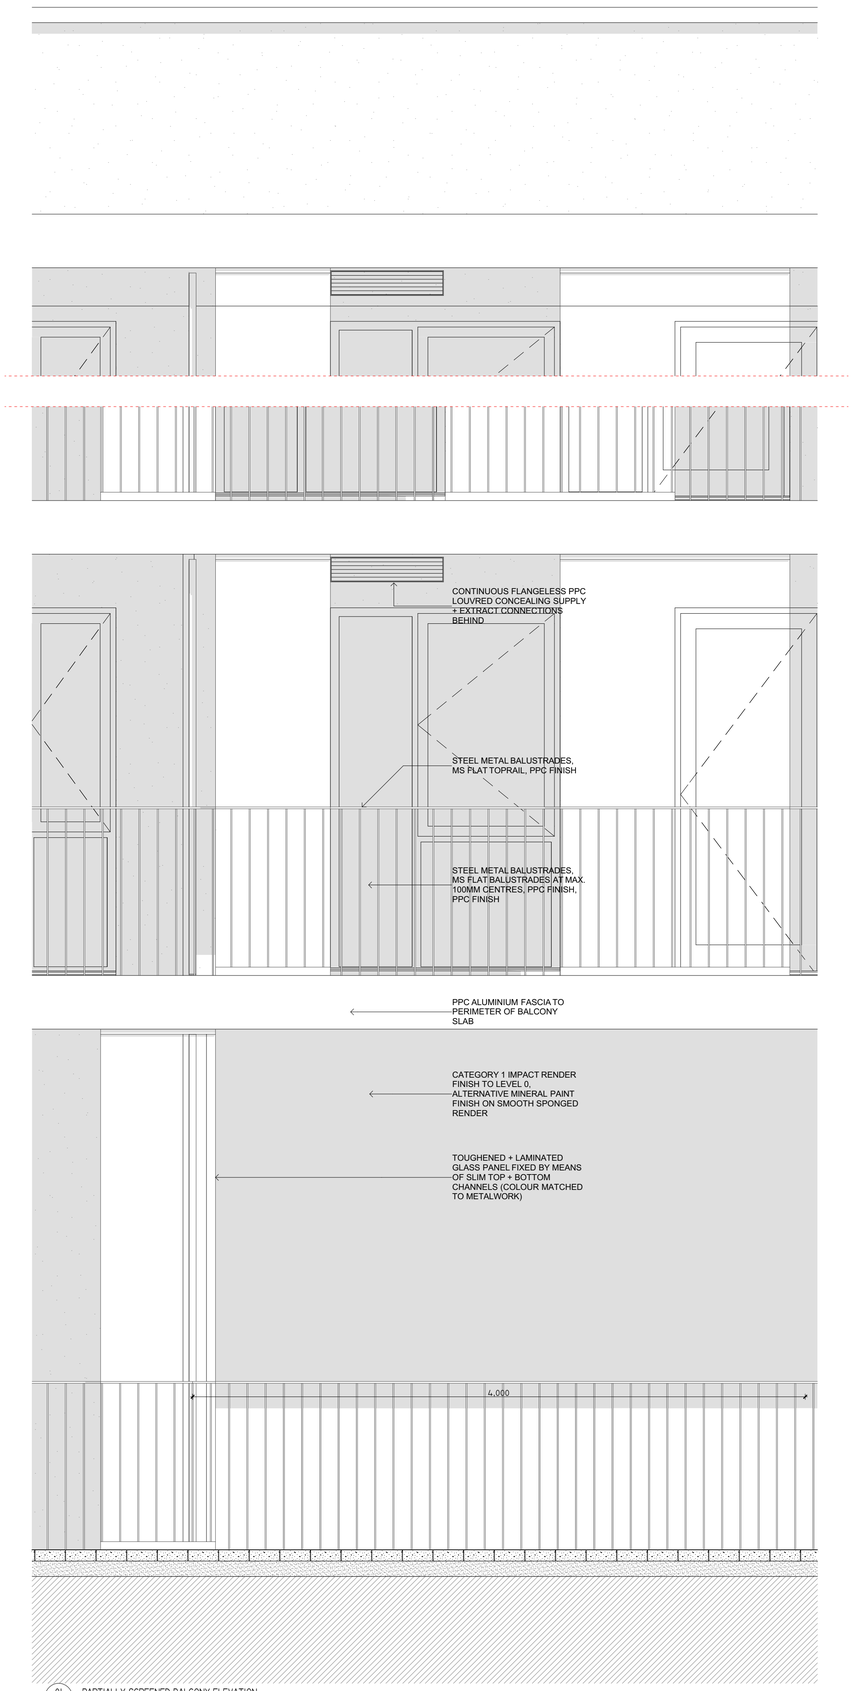

01 PL003 PARTIALLY SCREENED BALCONY ELEVATION
1:20

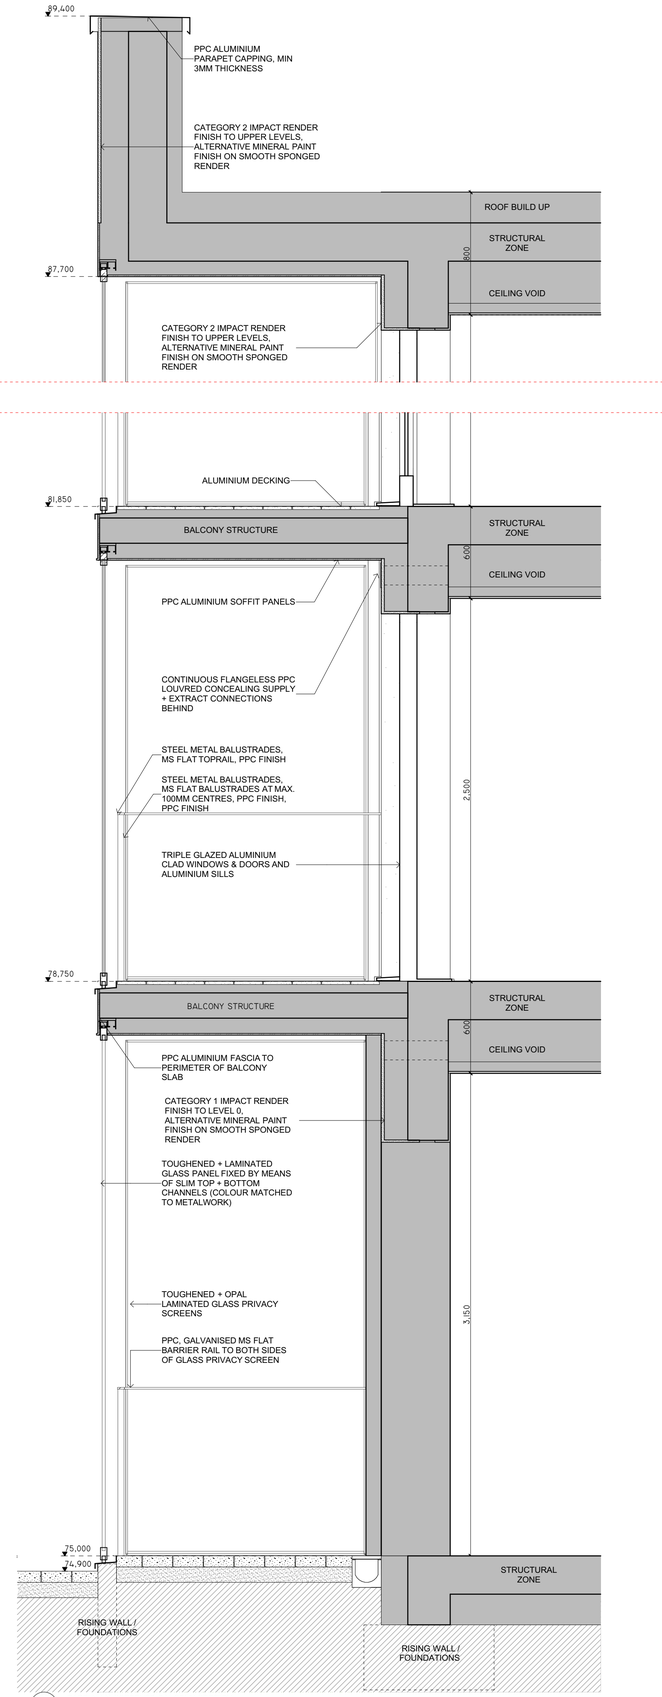

02 PL003 PARTIALLY SCREENED BALCONY SECTION
1:20

REVISION	NOTE	DATE

CLIENT: FINGAL COUNTY COUNCIL

obriain:beary

PROJECT: MAYESTON, POPPINTREE

DRAWING: PARTIALLY SCREENED BALCONY DETAIL

O'Briain Beary Architects
C1 The Steelworks Foley Street Dublin 1
t:+353 1 855 9040
info@obriainbeary.ie www.obriainbeary.ie

DATE:	SCALE:	JOB NO.	DRAWING NO:	REV:
27/10/2023	A1 @ 1:20	21.17 MAY	P4003	-

© O'Briain Beary Architects