R:_Projects\M02127 Fingal CC\09 Four Ports\11 Drawings\M02127-09 - 100 Site Drainage Plan.dwg 25-Apr-24 DWFx EPlot (XPS Compatible).pc3

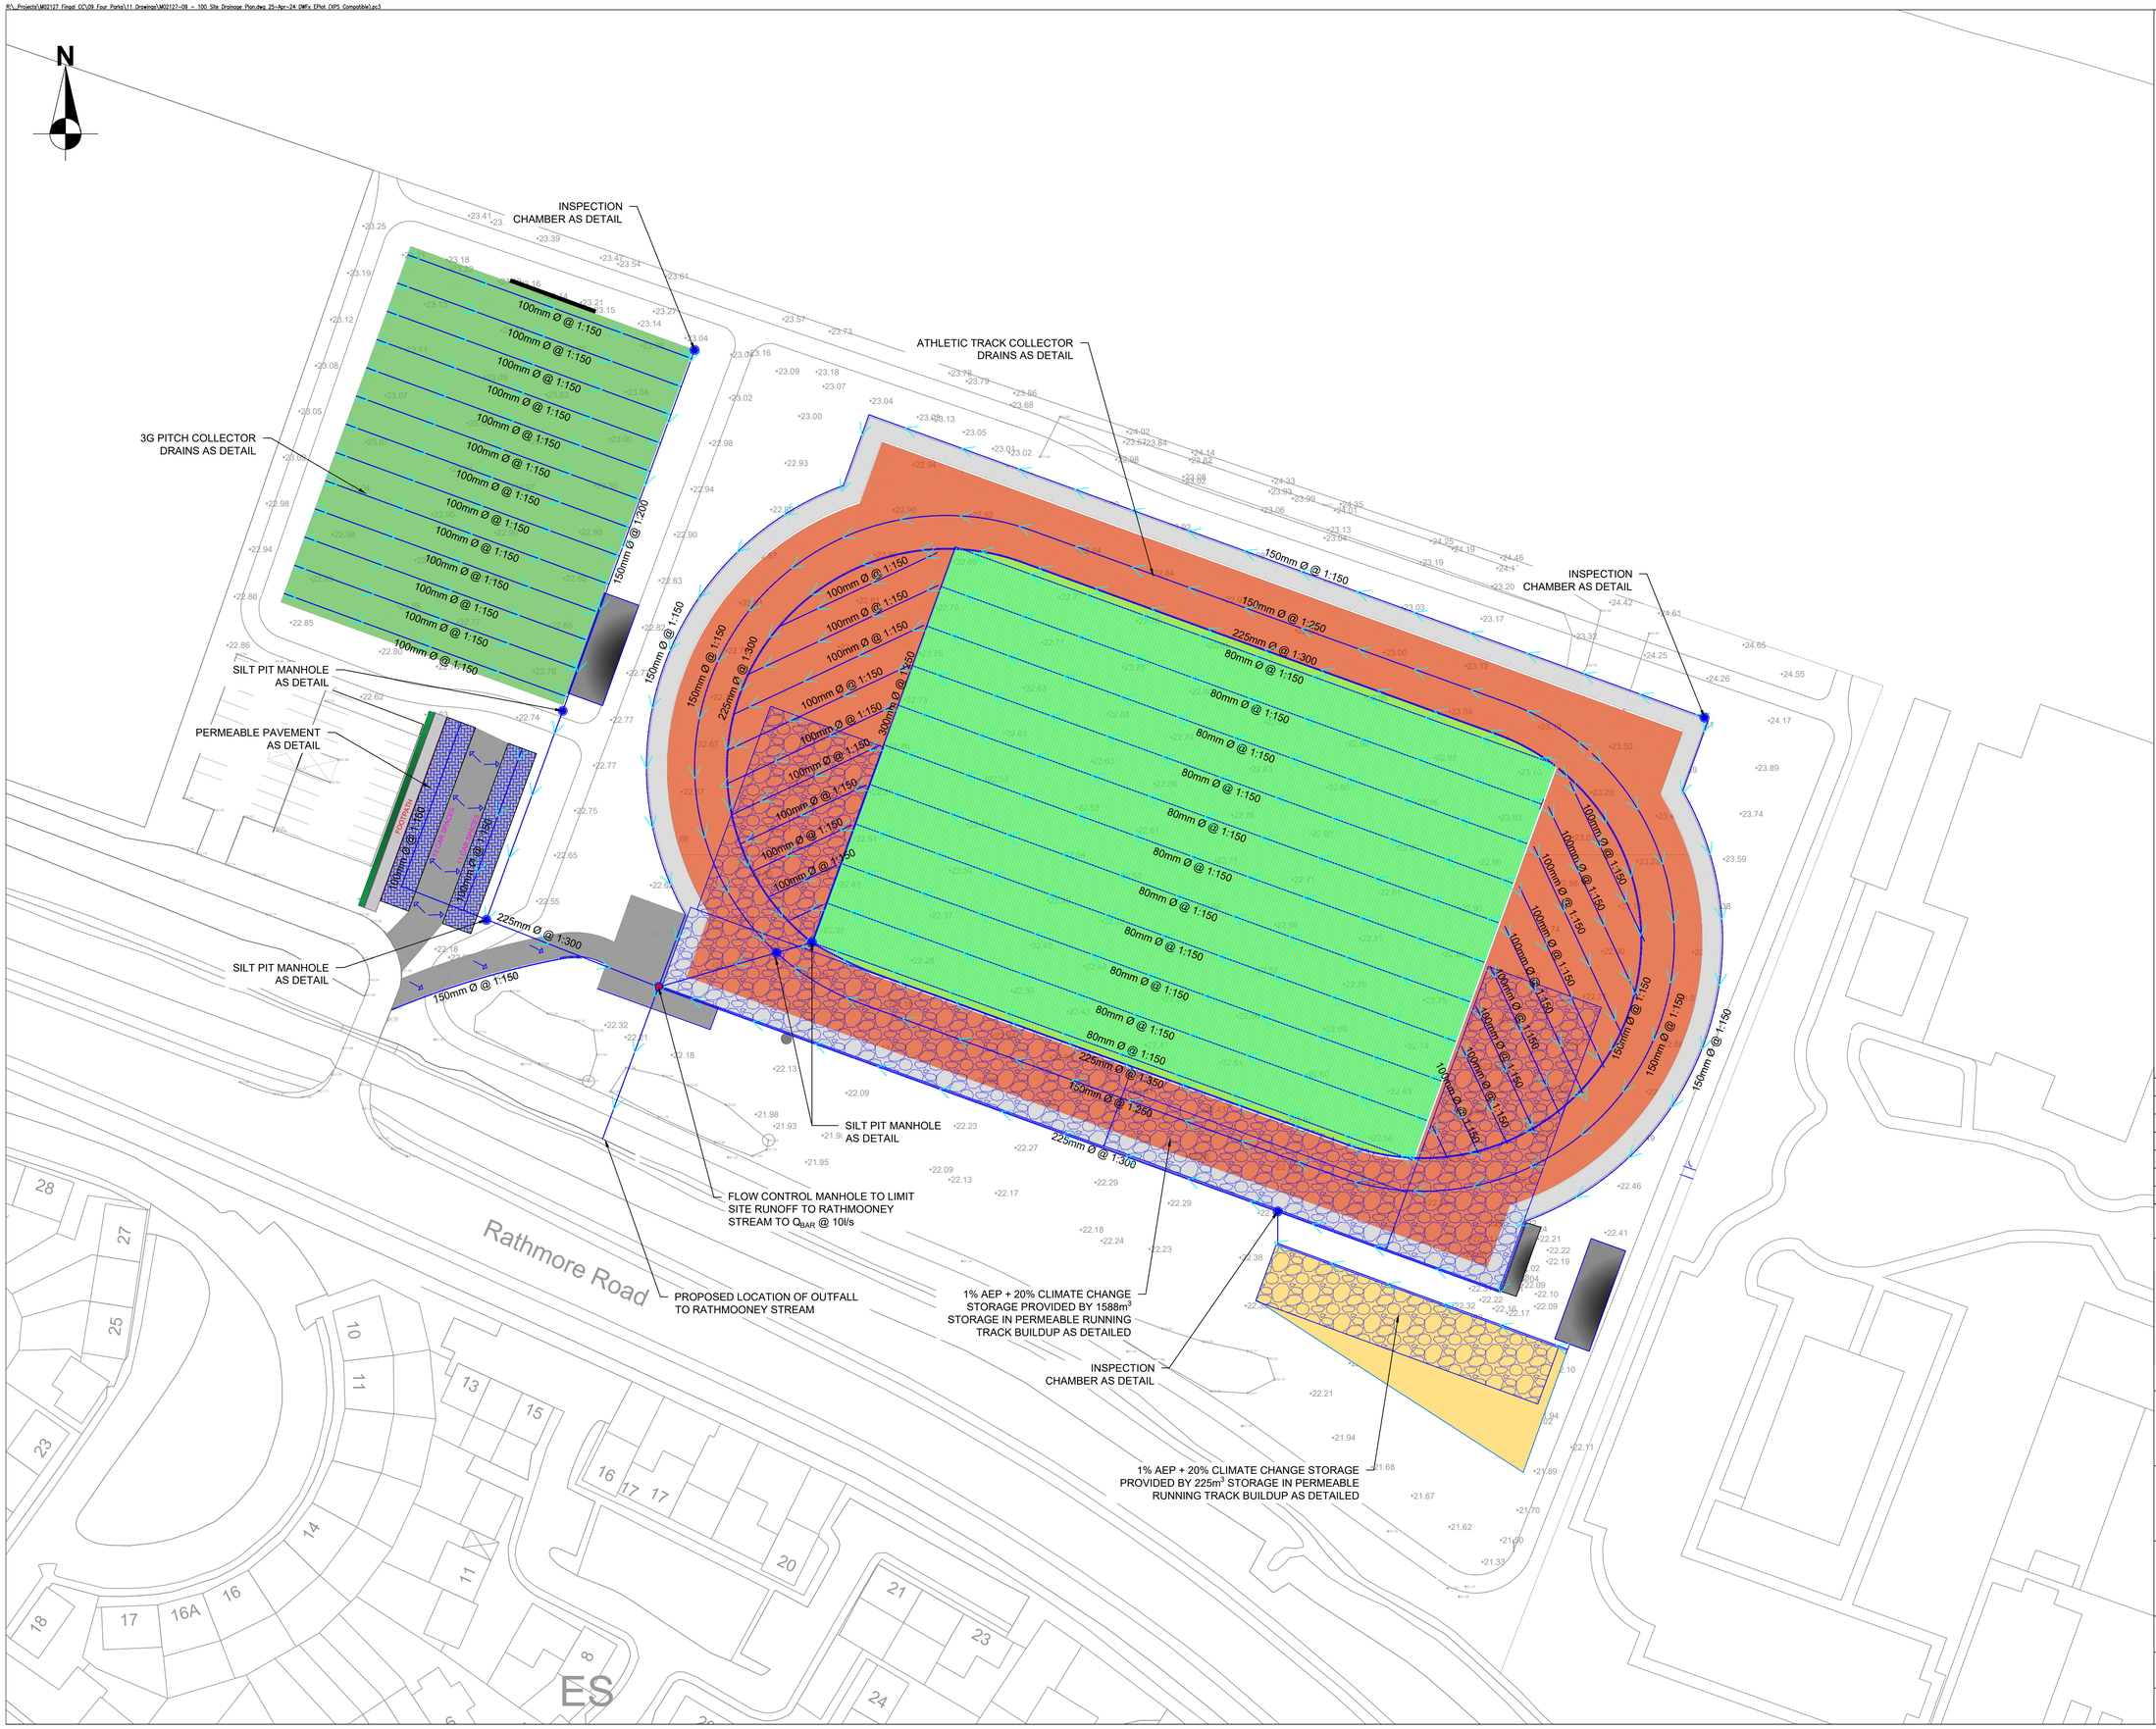

NOTES

1. ALL DIMENSIONS IN MILLIMETRES (UNLESS SHOWN OTHERWISE) AND ALL LEVELS IN METRES TO ORDNACE SURVEY BENCH MARK.
2. DRAWINGS TO BE READ IN CONJUNCTION WITH CIVIL SPECIFICATION AND IN ACCORDANCE WITH THE SPECIFICATION FOR HIGHWAY WORKS
3. THE CONTRACTOR IS TO CONFIRM THE ACCURACY OF EXISTING SURVEY AND LINES AND LEVELS OF EXISTING SERVICES INDICATED ON THE CONTRACT DRAWINGS.
4. THE CONTRACTOR IS TO LIAISE WITH ALL STATUTORY UNDERTAKERS IN REGARD TO LOCATING ALL EXISTING SERVICES WITHIN AND ADJACENT TO THE SITE OF THE WORKS. NO EXCAVATION IS TO COMMENCE UNTIL ALL EXISTING SERVICES HAVE BEEN LOCATED, MARKED ON SITE AND PROTECTED TO THE SATISFACTION OF THE RELEVANT AUTHORITY.
5. THIS DRAWING IS TO BE READ IN CONJUNCTION WITH ALL OTHER DRAWINGS PERTAINING TO THE WORKS.

LEGEND

- PROPOSED DRAINAGE
- PROPOSED SLIT DRAIN
- PROPOSED PERMEABLE PAVING
- PROPOSED MANHOLE
- PROPOSED VORTEX FLOW CONTROL MANHOLE
- SURFACE FLOW DIRECTION
- PROPOSED ACCESS ROAD
- PROPOSED PITCH
- PROPOSED ATHLETICS TRACK
- PROPOSED PATH
- PROPOSED HANGOUT SPACE

NOTE

PERMEABLE PAVEMENT MAKEUP SUBJECT TO DETAILED DESIGN. SUB-BASE TO ACT AS ATTENUATION VOID. SUB-BASE TO HAVE IMPERMEABLE LINER TO PREVENT DISCHARGE TO CONTAMINATED SUBSTRATE

ISSUE	DRN	APP	DATE	NOTES / DESCRIPTION
1	VB	PDD	25/04/24	PROPOSED DRAINAGE LAYOUT PLAN

STATUS: PLANNING

McCloy Consulting
T: 028 9084 8694
F: 028 9084 1525
E: info@mccloyconsulting.com
W: www.mccloyconsulting.com
Mossley Mill, Lower Ground (West)
Carnmoney Road North
Newtownabbey
Co. Antrim, BT36 5QA

PROJECT: RATHMORE ROAD, LUSK RECREATIONAL HUB

CLIENT: Comhairle Contae Fhine Gall / Fingal County Council

DRAWING TITLE: PROPOSED DRAINAGE LAYOUT PLAN

SCALE	ORIGINAL SIZE	
AS SHOWN @ A1	A1	
DRAWN: VB	CHECKED: PDD	DATE: 25/04/2024
PROJECT No.: M02127-09	DRAWING No.: DWG_101	ISSUE NO.: 1