Ordnance Survey Ireland Licence No. EN 0006023 © Ordnance Survey Ireland/Government of Ireland.

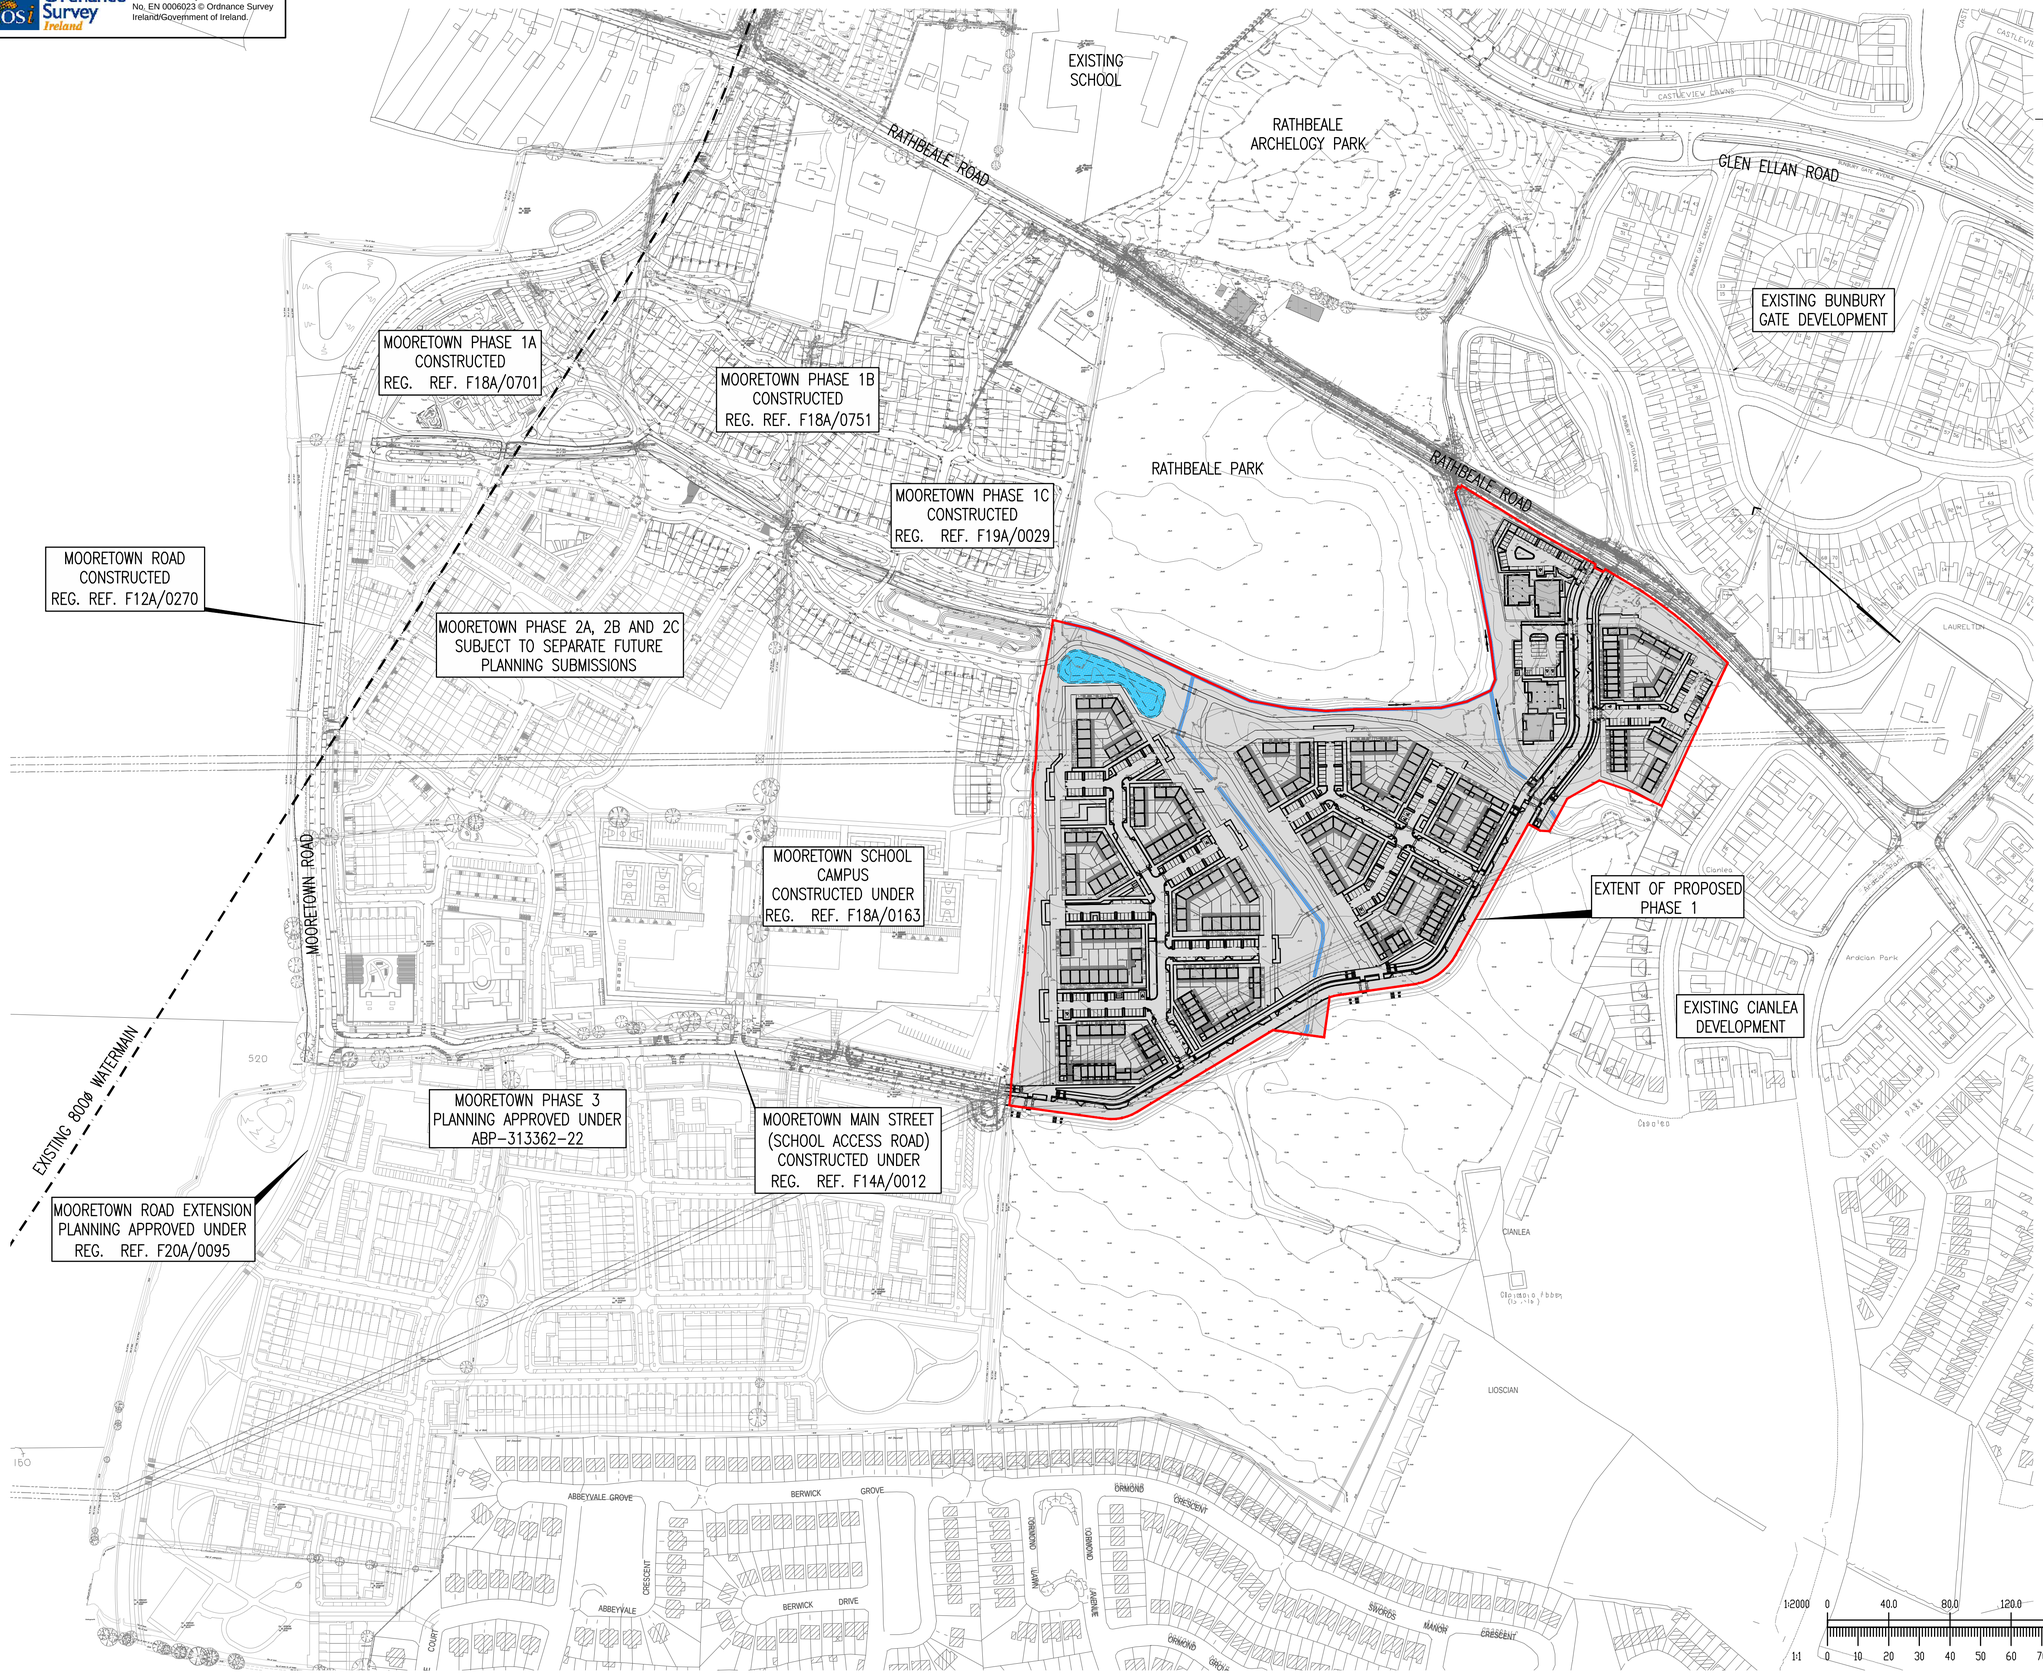

This drawing should not be scaled. Dimensions to be verified on site.
Any discrepancies should be referred to the Engineer prior to work being put in hand.
This drawing is the property of Waterman Moylan Consulting Engineers Limited and is issued on the condition that it is not copied, reproduced, retained or disclosed to any unauthorized person, either wholly or in part without the consent in writing of
Waterman Moylan Consulting Engineers Limited
Block S East Point Business Park Dublin D03 H3F4 Ireland
t +353 1 664 8900

NOTES:

1. DO NOT SCALE. USE FIGURED DIMENSIONS ONLY.
2. THIS DRAWING IS TO BE READ IN CONJUNCTION WITH ALL OTHER RELEVANT ARCHITECTURAL AND ENGINEERING DRAWINGS.

Rev	Date	Description	By	Chk

Amendments

Project

PHASE 1,
MOORETOWN

Title

SITE LOCATION

Client

FINGAL COUNTY COUNCIL

BLOCK S, EASTPOINT BUSINESS PARK, ALFIE BYRNE ROAD,
DUBLIN D03 H3F4 IRELAND. Tel: (01) 664 8900
Email: info@waterman-moylan.ie www.waterman-moylan.ie

Status

PUBLIC DISPLAY

Designed By	Approved	Waterman Ref
RM	MD	23-102
Drawn By	Date	Scales @ A1
MS	MARCH 2024	1:2000

Project - Originator - Volume - Level - Type - Role - Number	Revision
MTN - WMC - PH1 - GF - DR - C - P1000	

Drawing Location: M:\Projects\23\23-102 Mooretown\Drawings\Waterman Moylan\Civil\Planning\Autocad Drawings\PHASE 1\MTN-WMC-PH1-GF-DR-C-P1000 Site Location.dwg
Date: May 28, 2024 - 12:39pm