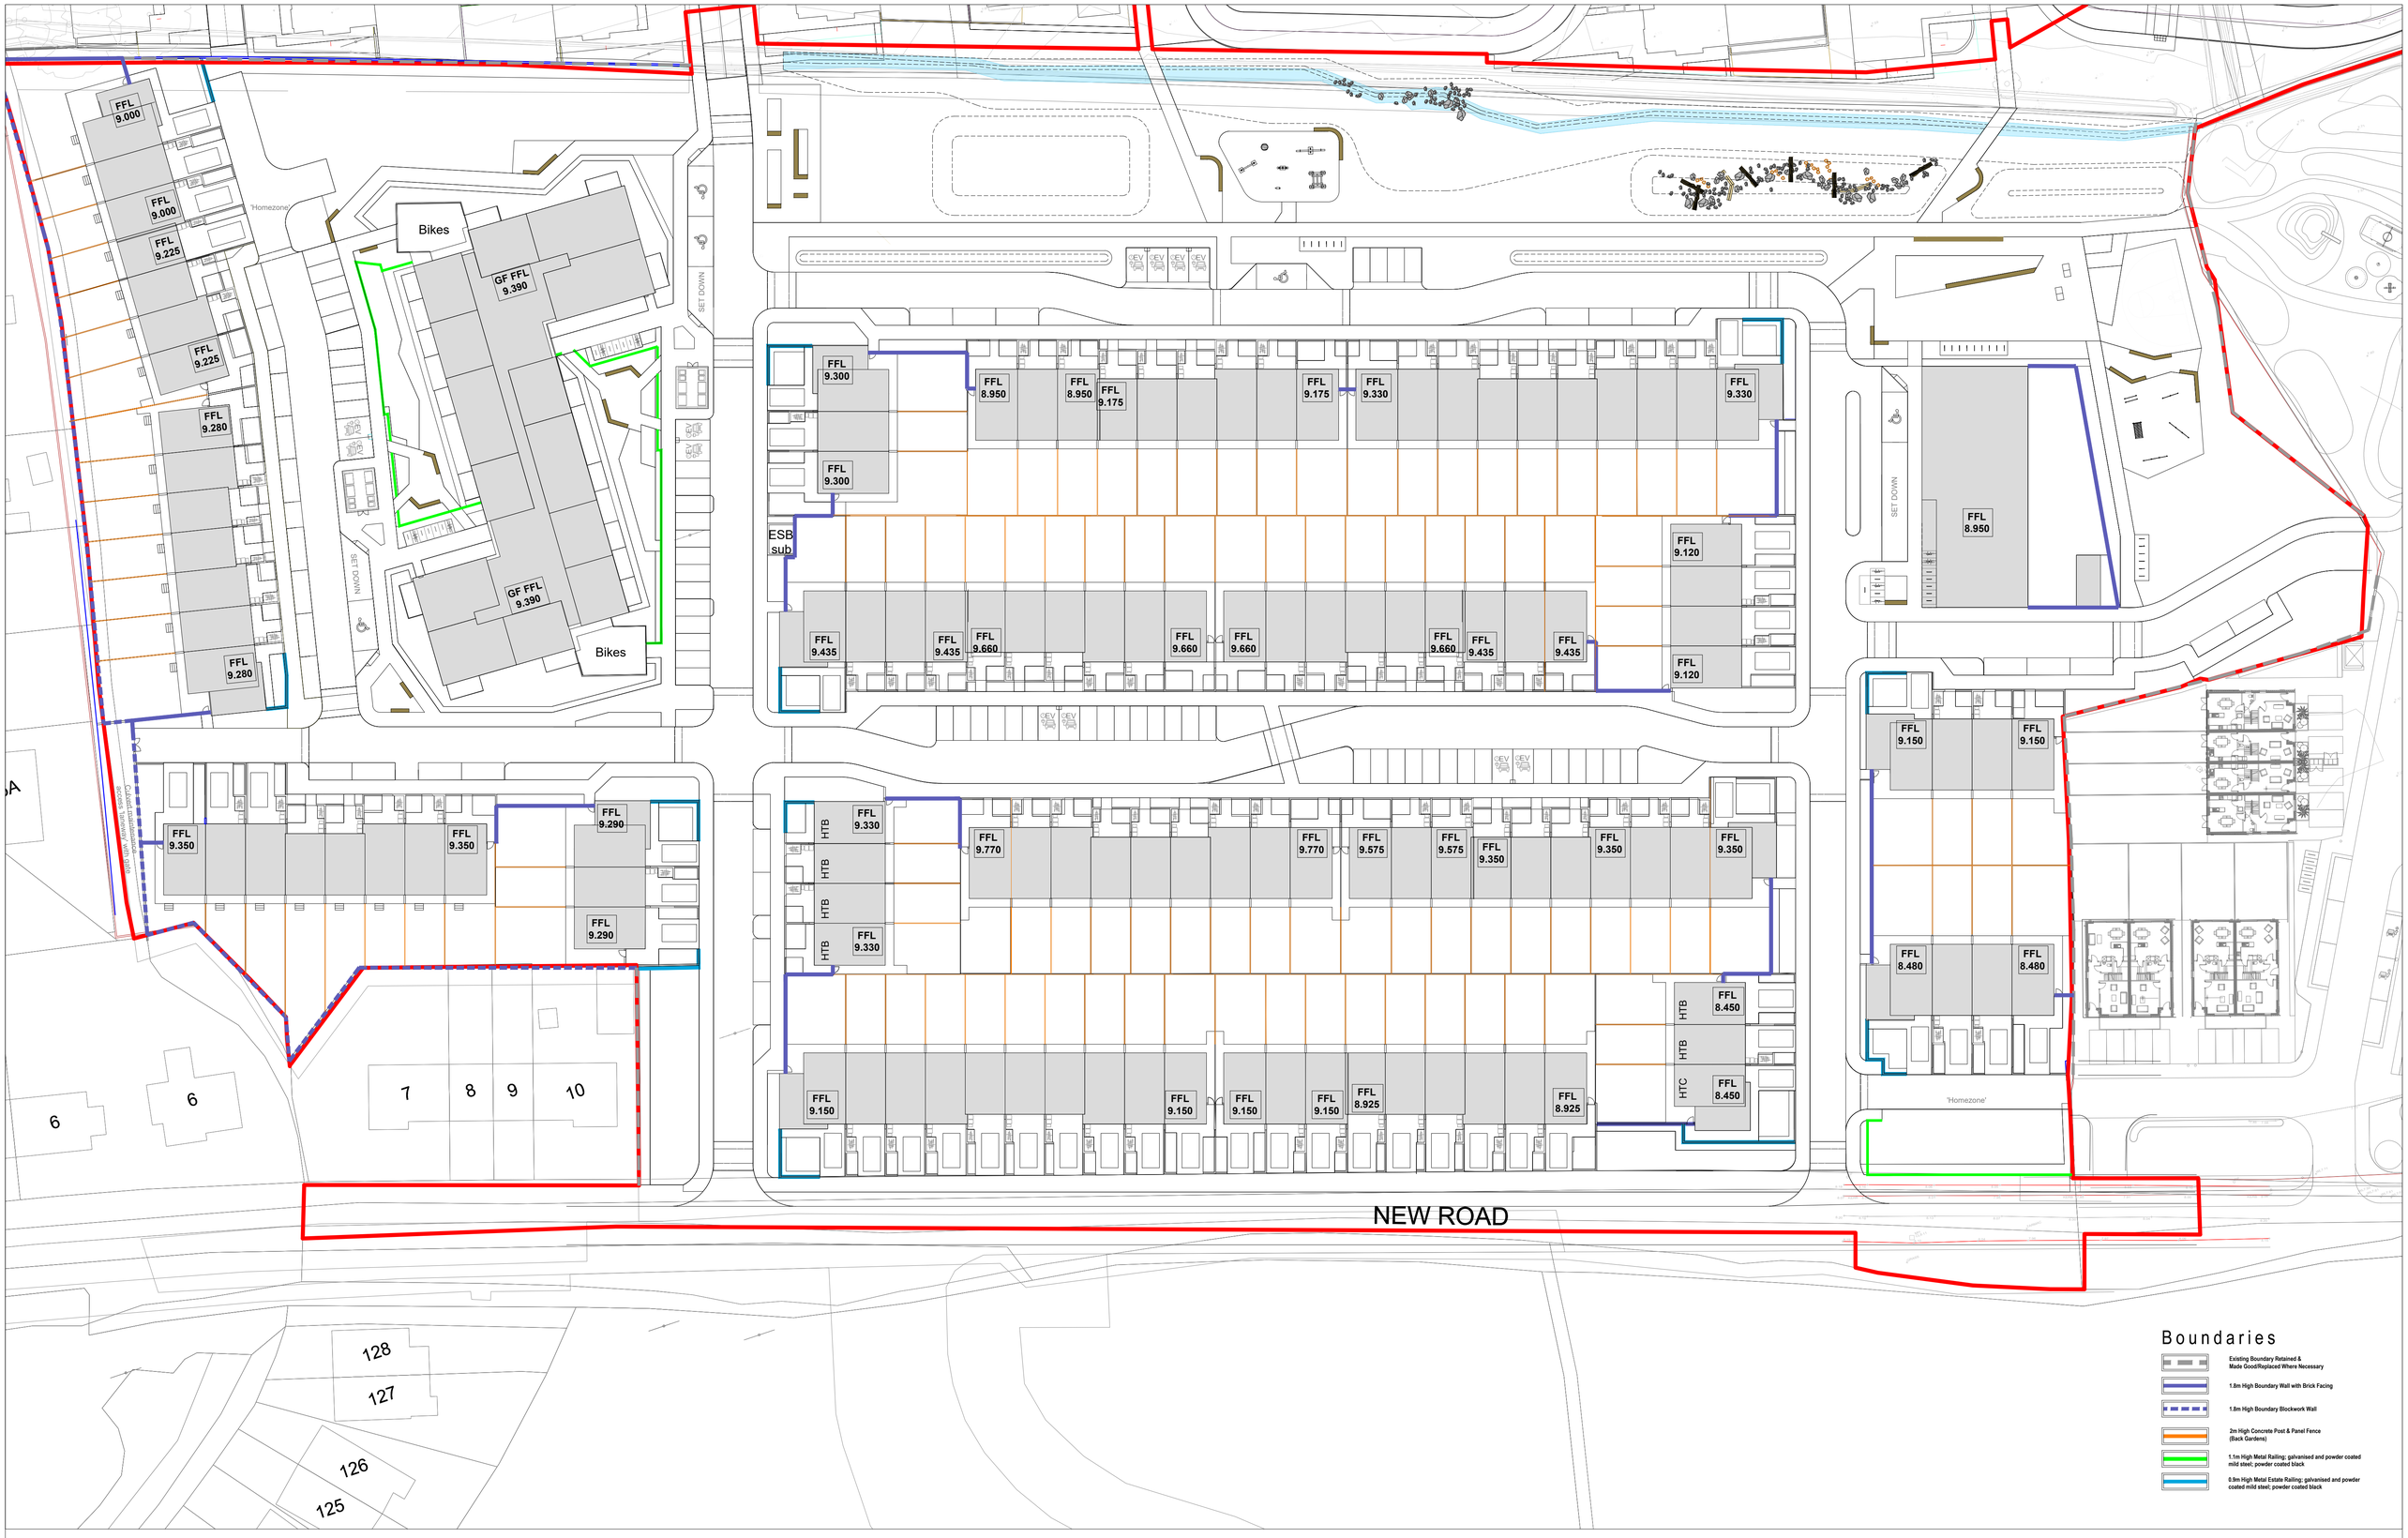

Boundaries

- Existing Boundary Retained & Made Good/Replaced Where Necessary
- 1.8m High Boundary Wall with Brick Facing
- 1.8m High Boundary Blockwork Wall
- 2m High Concrete Post & Panel Fence (Back Gardens)
- 1.1m High Metal Railing; galvanised and powder coated mild steel; powder coated black
- 0.9m High Metal Estate Railing; galvanised and powder coated mild steel; powder coated black

This drawing is the copyright of áit urbanism + landscape. Unless otherwise stated all dimensions are in millimetres. Where dimensions are not given, drawings must not be scaled and the matter must be referred to the Landscape Architect. If the drawing includes conflicting details/dimensions the matter must be referred to the Landscape Architect. All dimensions must be checked on site. The Landscape Architect must be informed, by the Contractor, of any discrepencies before work proceeds.

DATE	REV.	DESCRIPTION	DRAWN BY:	CHECKED BY:
-	-	-	-	-

NOTES:

Copyright : All creative artwork, landscape symbology, text, legends, specifications, descriptions and illustrations used in our drawings and reports are the intellectual property of áit urbanism + landscape ltd. and are not to be reproduced by others.

áit urbanism + landscape
3rd Floor Newmarket House, Newmarket Square, Dublin 8 Ireland
t + 353 86 1739522
www.ait-place.ie

CLIENT:	Fingal County Council
PROJECT:	New Road, Donabate
DRAWING:	Boundary treatments plan

ISSUE STATUS: DESIGN

DRAWING NO:	REVISION:
23FG05-DR-0210	-

DRAWN BY:	1st ISSUE:		
MF/DMacD	25.03.2024		NORTH
PROJECT NO:	SCALE:	SHEET SIZE:	CHECKED BY:
23FG05	1:400	A1	DMacD