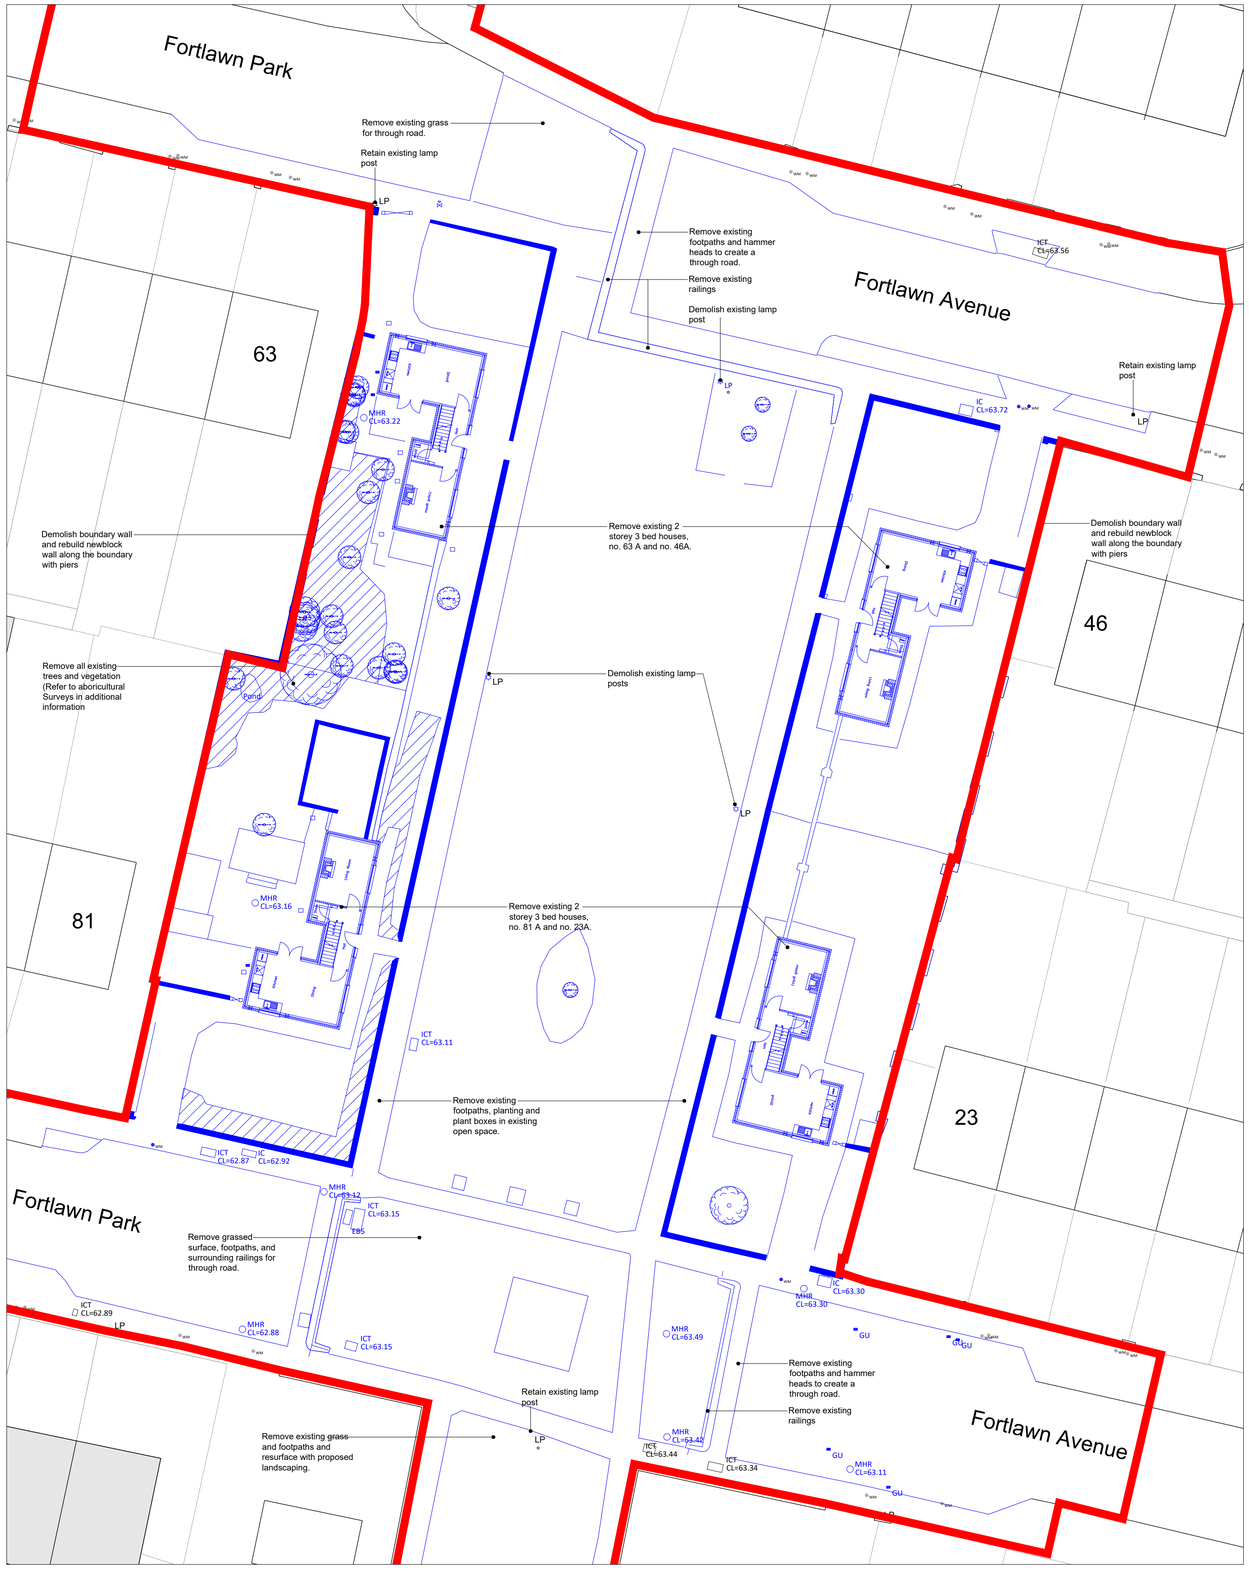

Demolition Siteplan - Site A
Scale 1:200

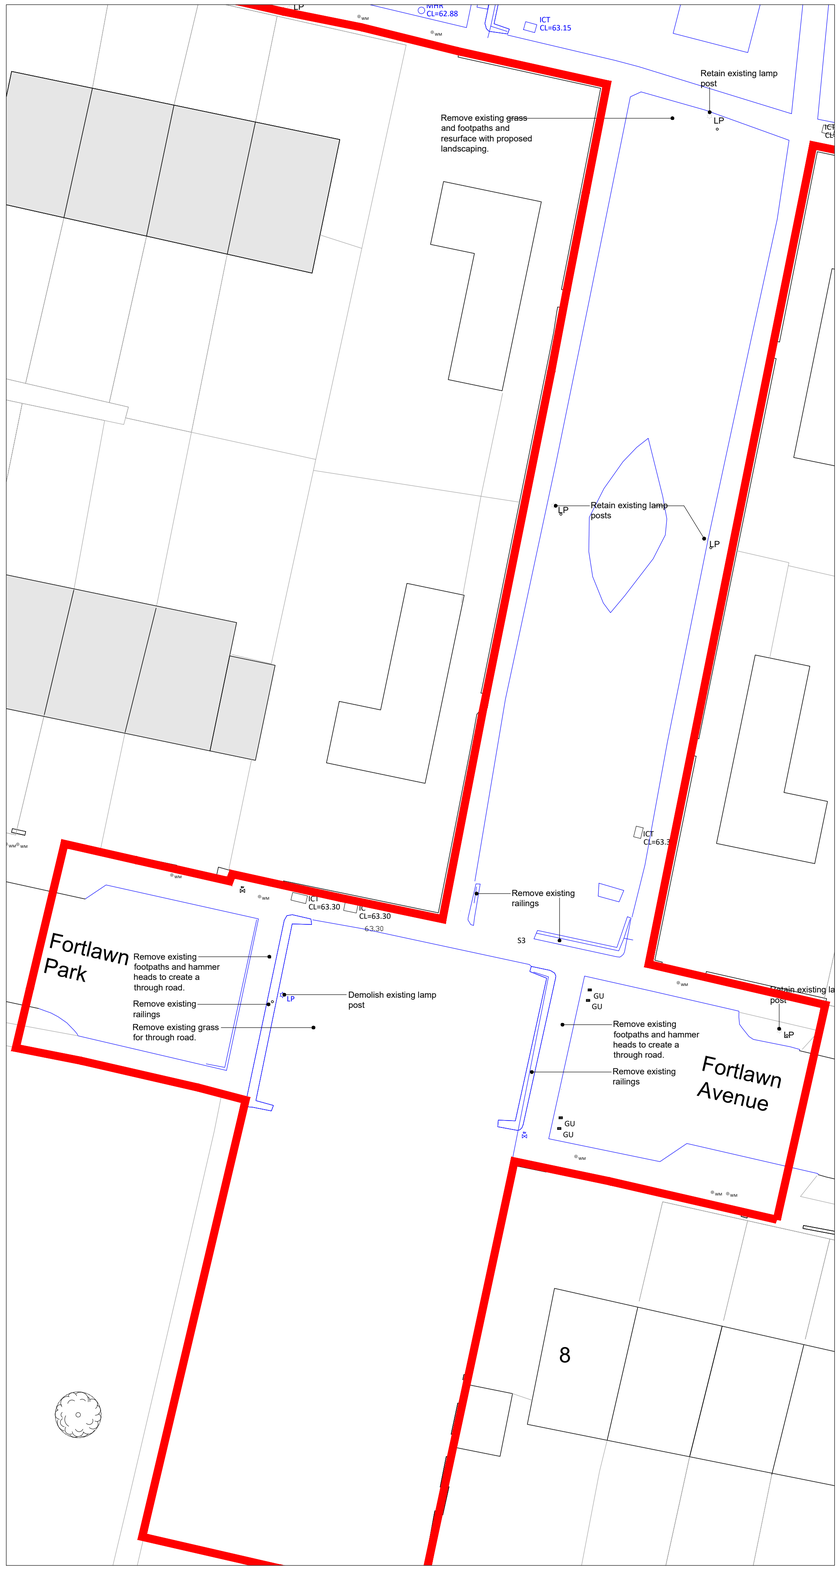

Demolition Siteplan - Site B
Scale 1:200

Comhairle Contae Fhine Gall
Fingal County Council

ARCHITECTS' DEPARTMENT
FINGAL COUNTY HALL, MAIN ST.,
SWORDS CO., DUBLIN
Tel: (01)890 5050, Fax: (01) 890 5079

COUNTY ARCHITECT
FIONNUALA MAY Dip.Arch., B.Arch. Sc., M.U.B.C., M.R.I.A.I

CLIENT
FINGAL COUNTY COUNCIL

PROJECT TITLE
Fortlawn Infill Sites
Dublin 15

PROJECT STAGE
Stage 2

DRAWING TITLE
Proposed Demolition
Siteplan
Site 1 & Site 2

PROJECT ARCHITECT
BB

DRAWN
BB

CHECKED

SCALE
1:200

DATE
Oct 2024

DRAWING NUMBER
23-257-XX-X-ZZZ-DR-FCC-AR-7020

REV