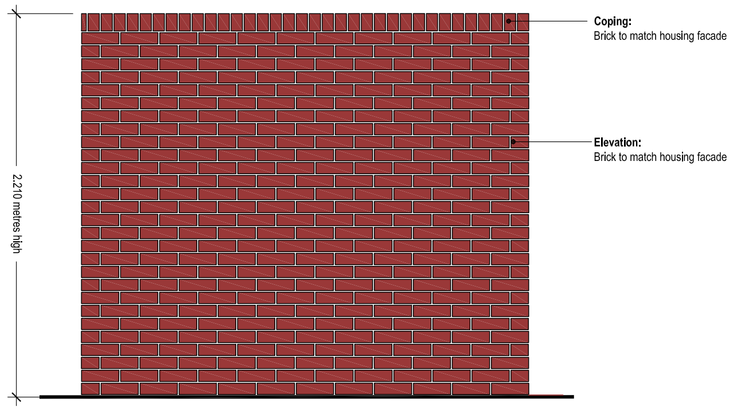

01 7060 Detail of brick facing boundary wall
Scale 1:25

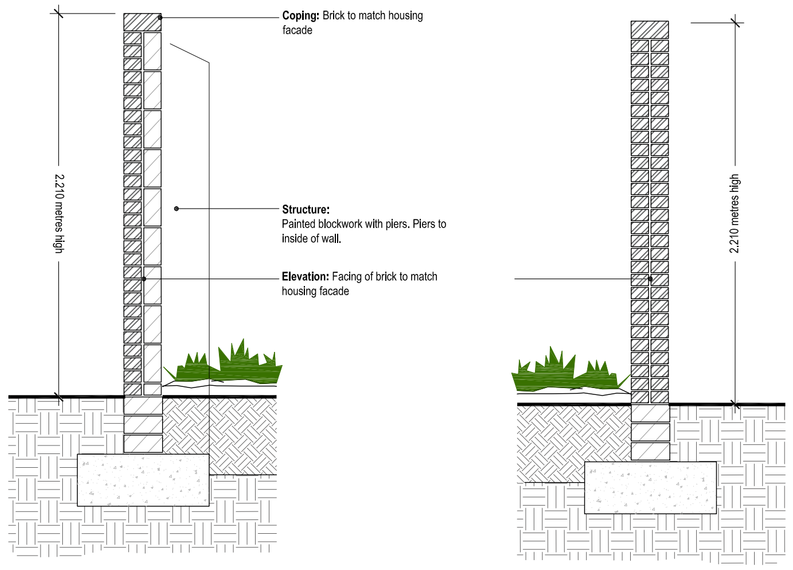

01a 7060 Detail of brick boundary wall
Scale 1:25

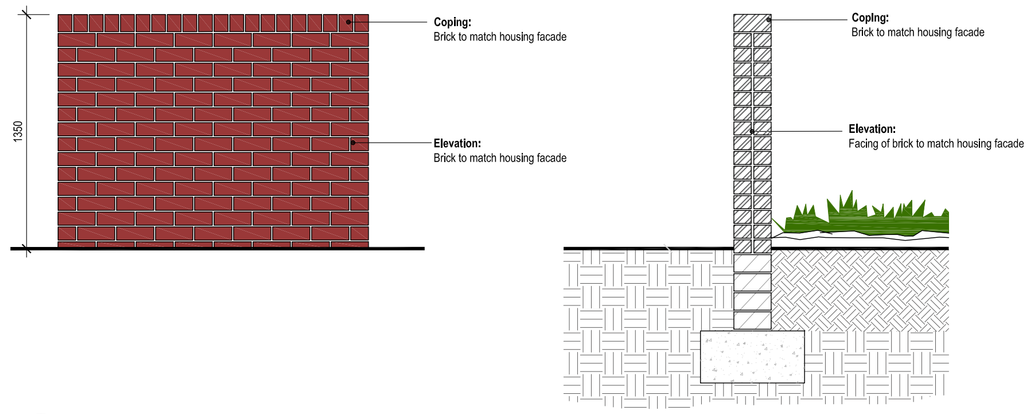

01b 7060 Detail of bike store dividing wall
scale 1:25

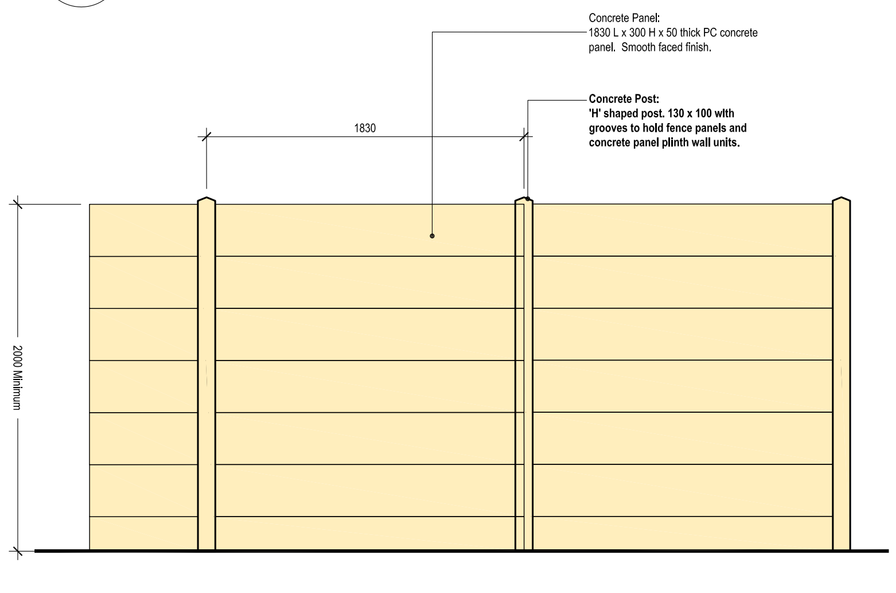

02 7060 Detail of Concrete post and panel boundary wall
scale 1:25

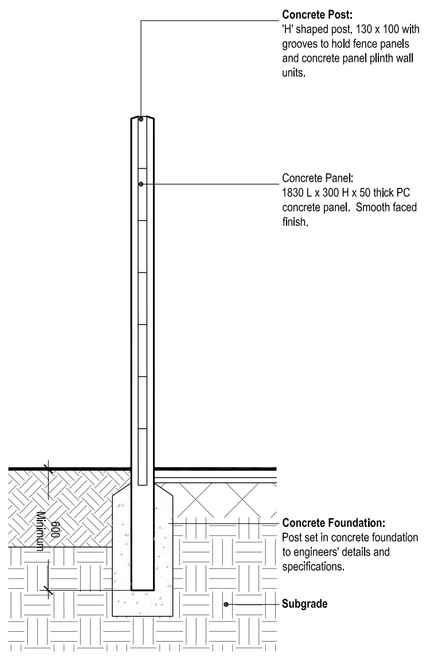

05 7060 Detail of rendered boundary wall
scale 1:25

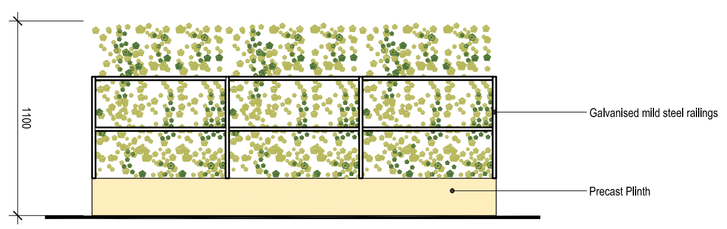

03 7060 Detail of railing on precast plinth with hedging
scale 1:25

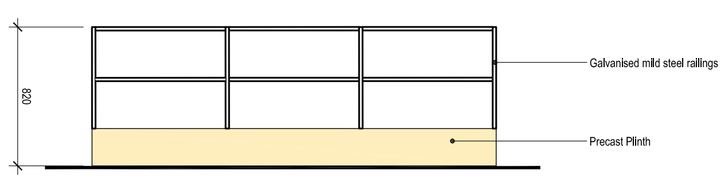

04 7060 Detail of railing on precast plinth
scale 1:25

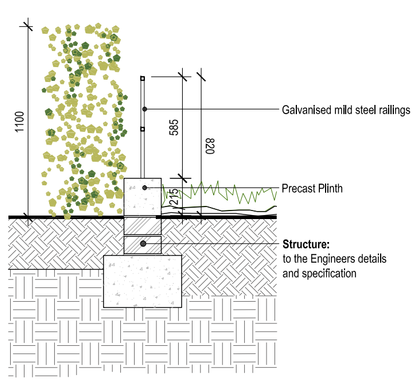

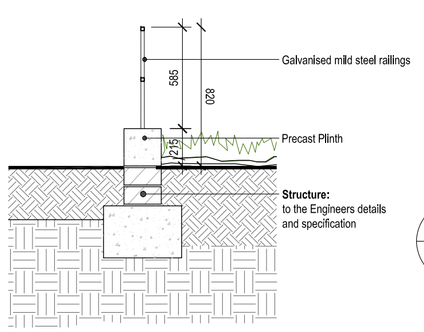

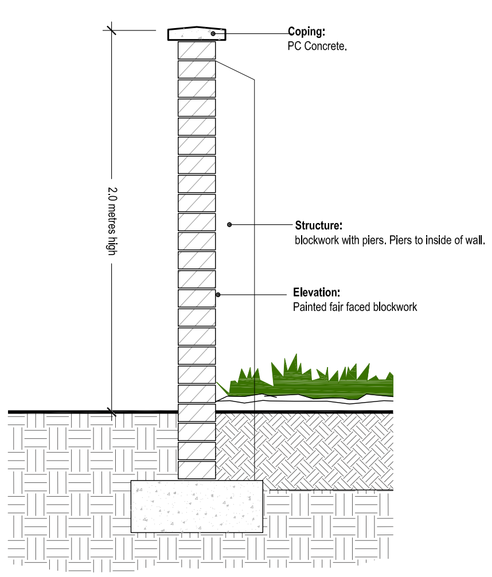

06 7060 Detail of rendered boundary wall
scale 1:25

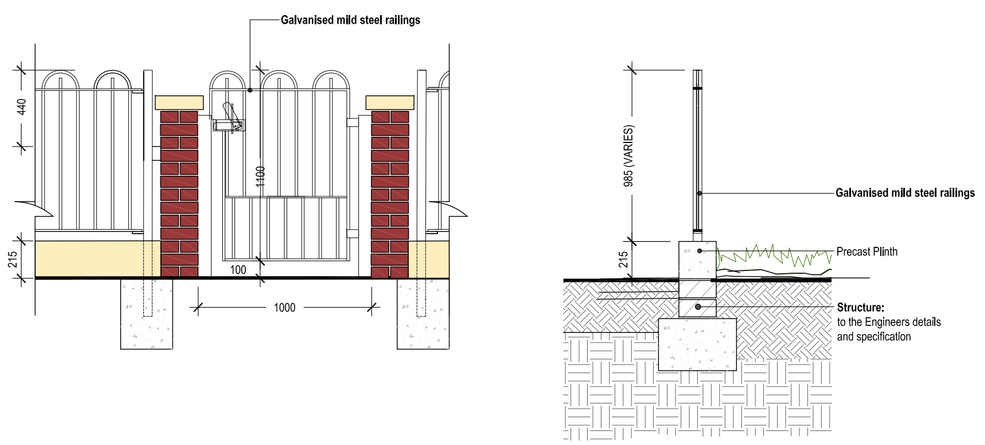

07 7060 Detail of railings in public areas
scale 1:25

Comhairle Contae Fhine Gall
Fingal County Council

ARCHITECTS' DEPARTMENT
FINGAL COUNTY HALL, MAIN ST.,
SWORDS CO., DUBLIN
Tel: (01)890 5050, Fax: (01) 890 5079

COUNTY ARCHITECT
FIONNUALA MAY Dip.Arch., B.Arch. Sc., M.U.B.C., M.R.I.A.I

CLIENT
FINGAL COUNTY COUNCIL

PROJECT TITLE
Fortlawn Infill Sites
Dublin 15

PROJECT STAGE
Stage 2

DRAWING TITLE
Site Boundary Details

PROJECT ARCHITECT
BB

DRAWN
BB

CHECKED

SCALE
1:200

DATE
Oct 2024

DRAWING NUMBER
23-257-XX-X-ZZZ-DR-FCC-AR-7060

REV