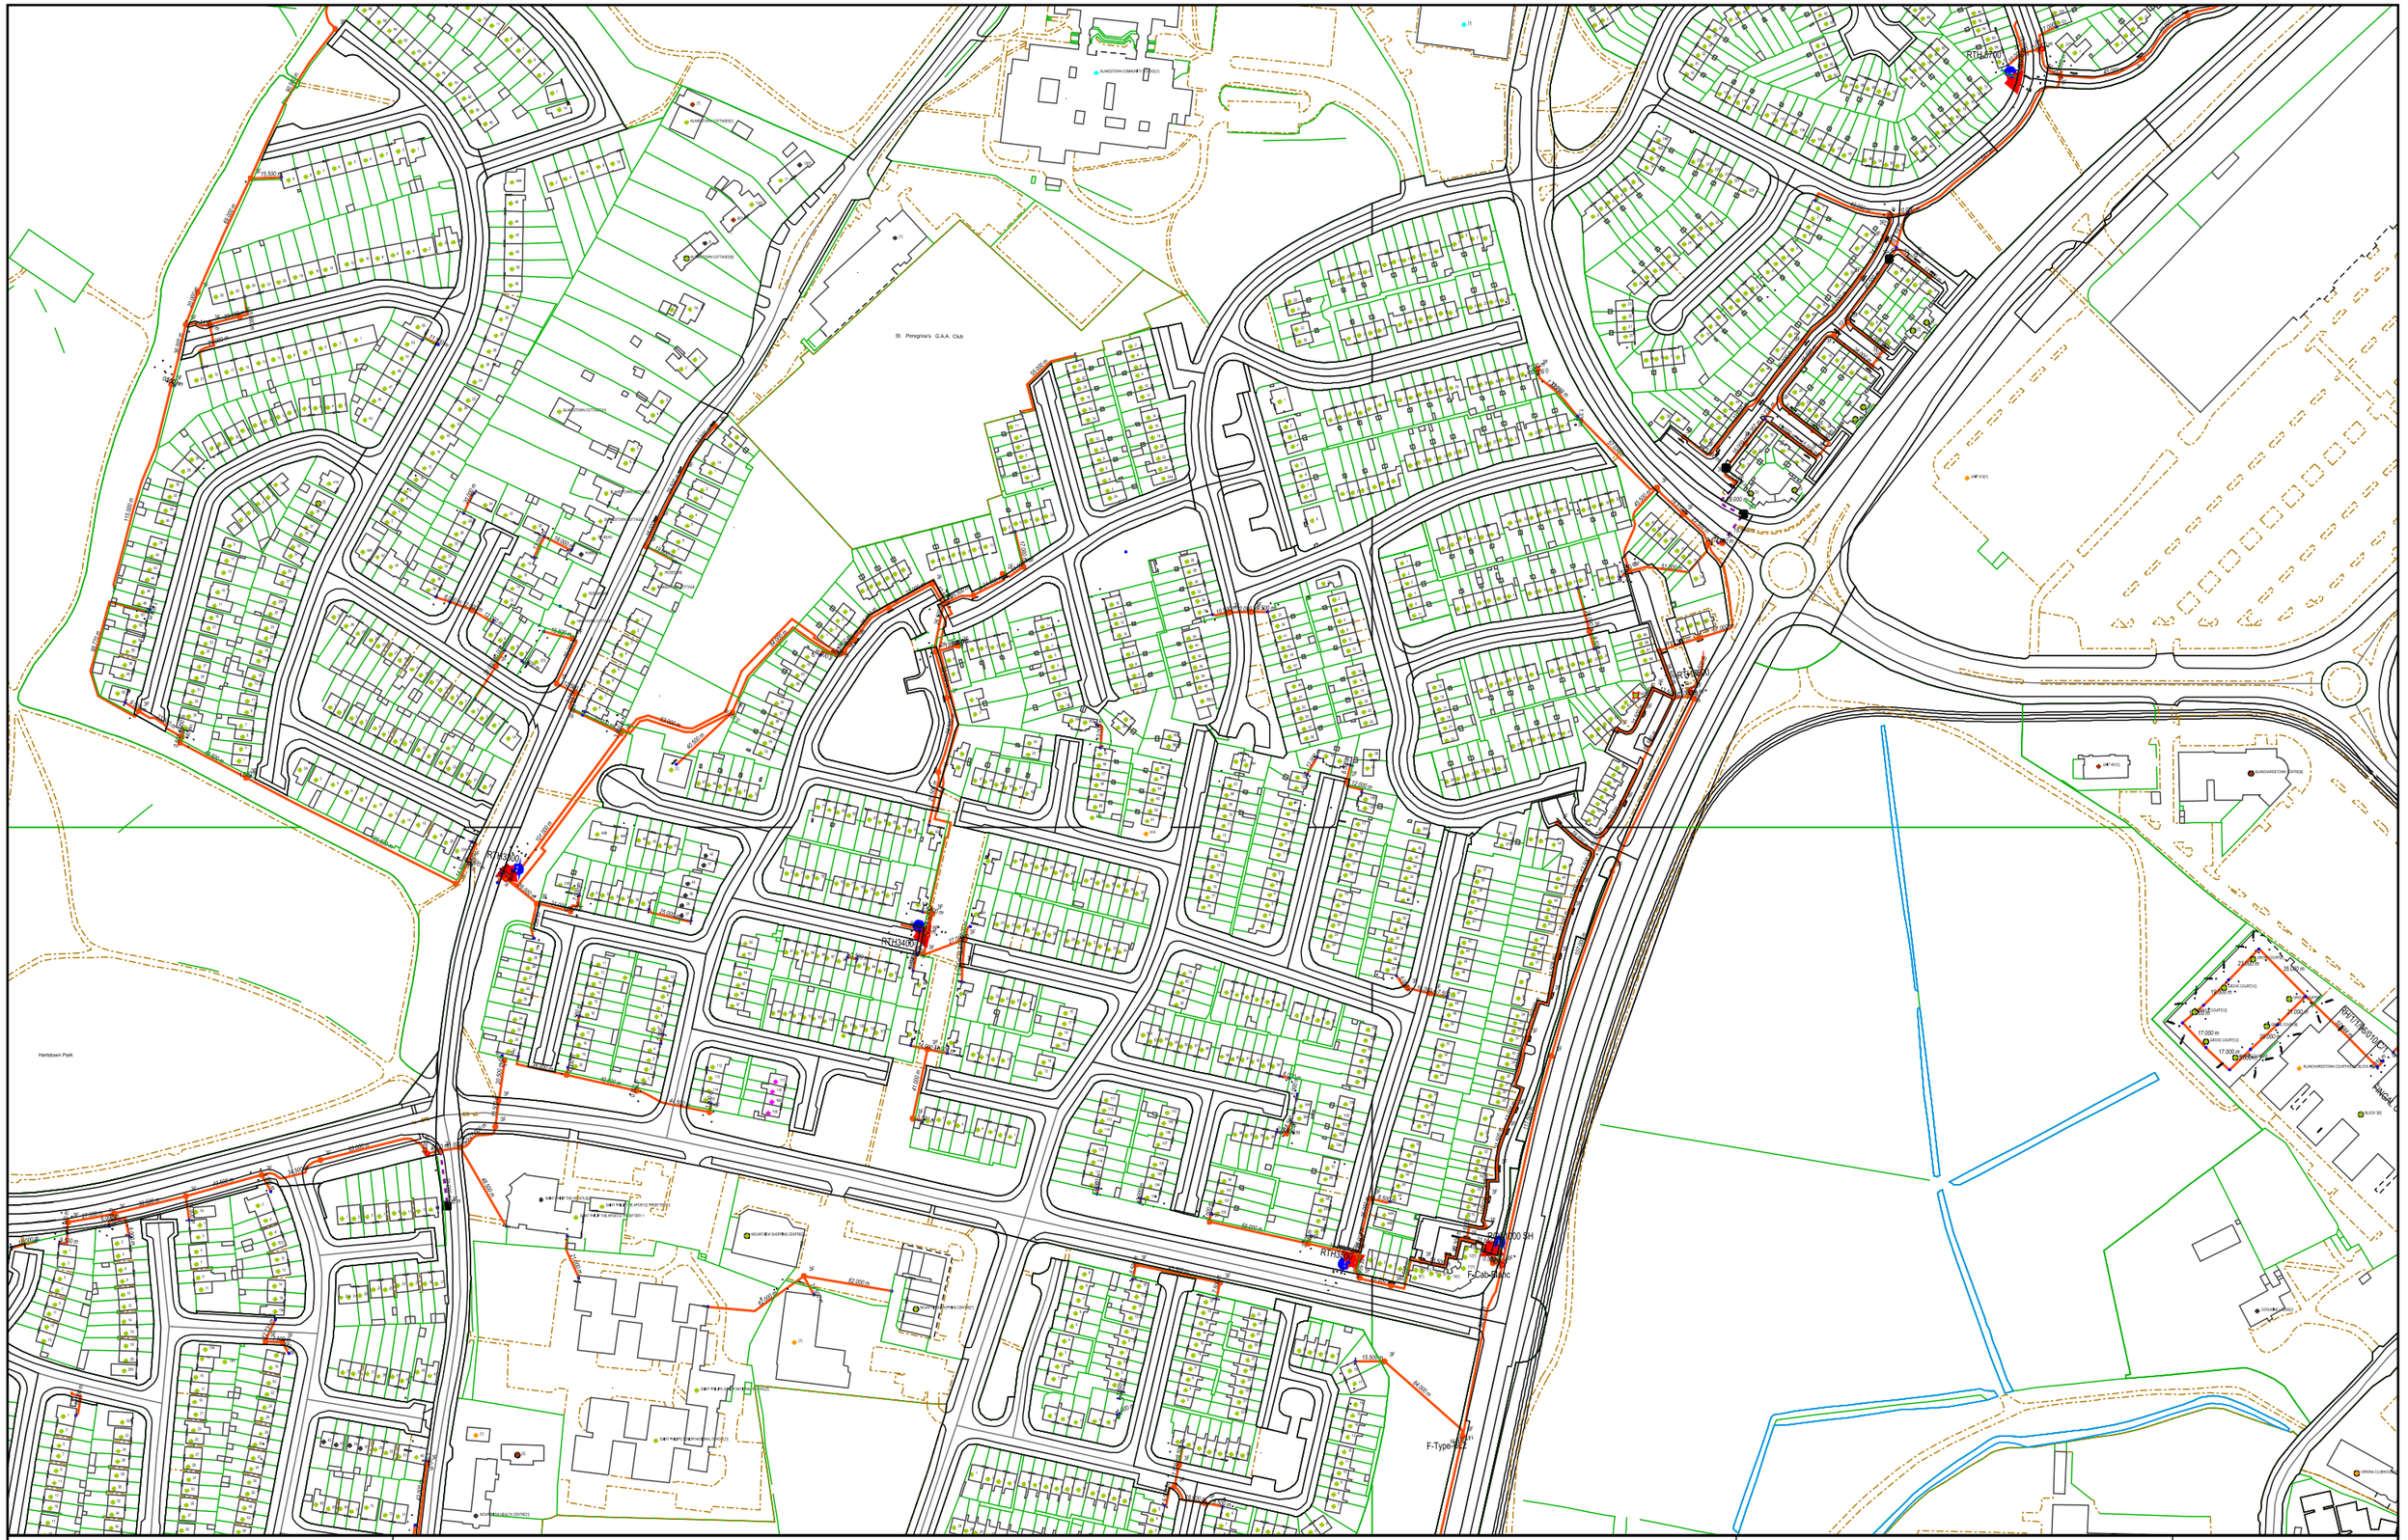

Unit 7,
Westgate Business Park,
Ballymount,
Dublin 24.

PROJECT NAME

DESIGNED BY:

Ordnance Survey Ireland Licence No. EN0023805
(c) Ordnance Survey Ireland and Government of Ireland

Produced on: 22/11/2023

@ A3