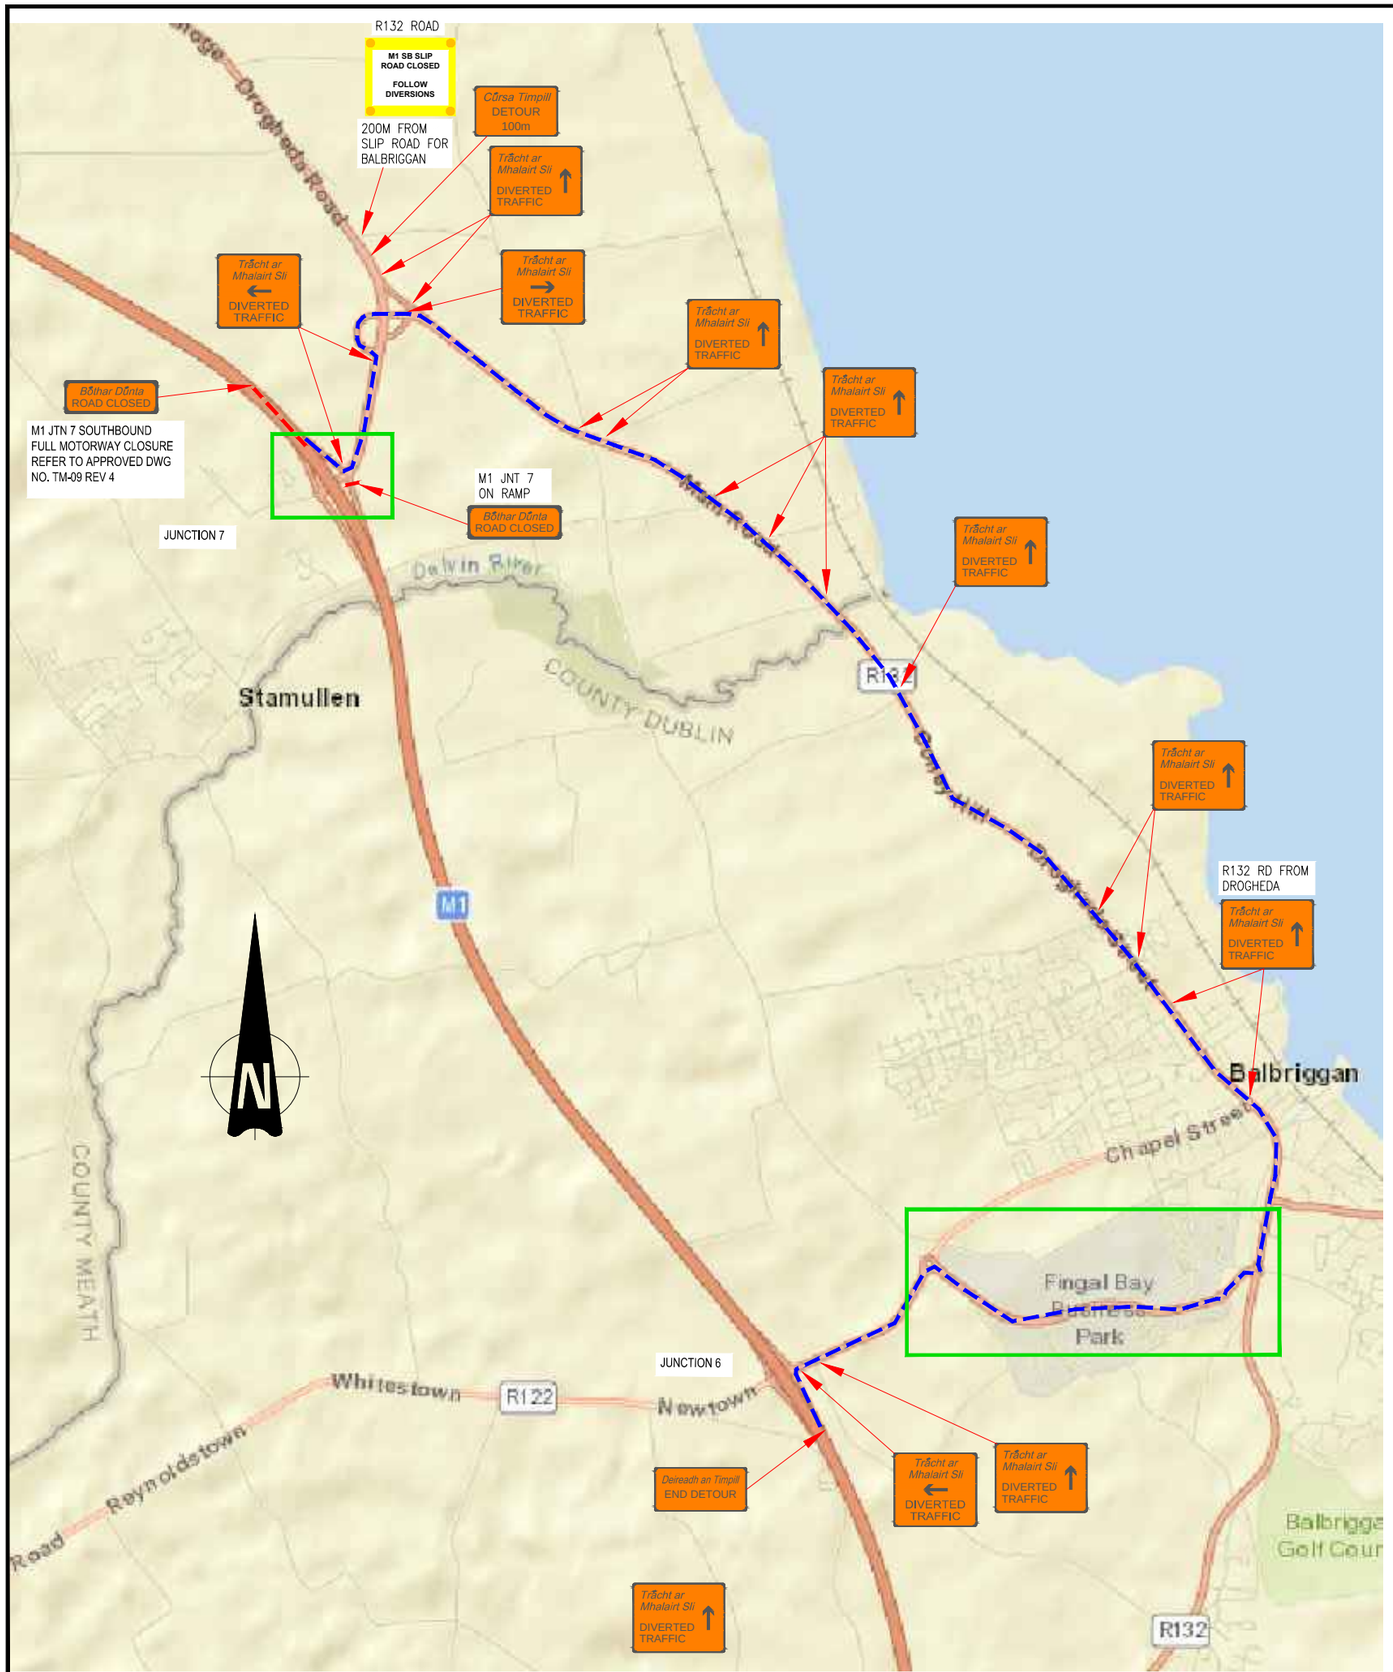

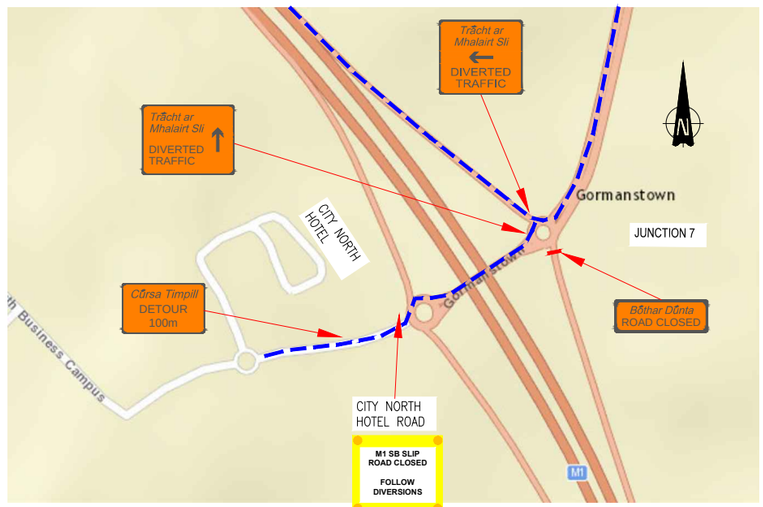

M1 JUNCTION 7 - CITY NORTH HOTEL

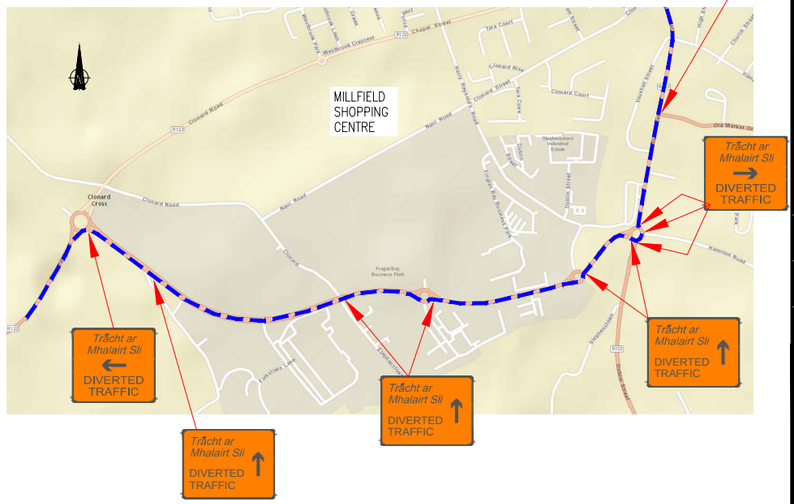

R132 ROAD - BUSINESS PARK - R122 ROAD

M1 JUNCTION 7 ROAD CLOSURE AT SOUTHBOUND - DETOUR ROUTE

M1 JTN 7 S/BOUND DIVERGE RAMP - DROGHEDA ROAD - OVER BRIDGE - R132 ROAD FOR BALBRIGGAN - BALBRIGGAN - R132 DUBLIN ROAD - FINGAL BAY BUSINESS PARK - R122 NAUL ROAD - M1 JTN 6 S/BOUND MERGE RAMP - END DETOUR

LEGEND

- DETOUR ROUTE
- CONES

Rev.	Drawn	Chkd.	Apprvd.	Date	Description
1	AP	AF	AF	21/06/18	REVISED
0	AP	AF	AF	15/06/18	FIRST SUBMISSION

Client: NRA An tÚdarás um Bóithre Náisiúnta National Roads Authority

Contractor: PONS

Project Title: MOTORWAY MAINTENANCE AND RENEWALS CONTRACT

Drawing Title: M1 JUNCTION 7 SOUTHBOUND ROAD CLOSED DETOUR ROUTE

Scale	Date	Drawn by
AT A1 NTS AT A3 NTS	15/06/2018	AP

Drawing no.: 54-TM-538

Rev.: 1