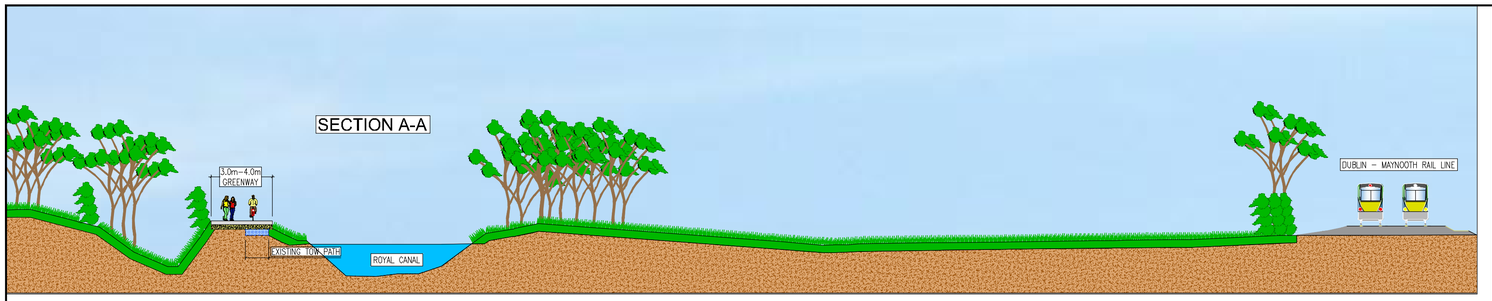

© COPYRIGHT OF THIS DRAWING IS RESERVED BY DBFL CONSULTING ENGINEERS. NO PART SHALL BE REPRODUCED OR TRANSMITTED WITHOUT THEIR WRITTEN PERMISSION.

ON ORIGINAL

0 5 10 15 20 25 30 40 50mm

GENERAL NOTES:

1. ALL CO-ORDINATES ARE TO IRISH TRANSVERSE MERCATOR (BASED ON OS MAPPING)
2. ALL LEVELS ARE TO ORDNANCE DATUM MALIN HEAD (BASED ON LIDAR SURVEY INFORMATION)
3. ALL DIMENSIONS IN METRES UNLESS SPECIFIED OTHERWISE
4. DO NOT SCALE FROM DRAWING

LEGEND:

- PROPOSED GREENWAY ROUTE
- GREENWAY ALONG MIXED / SHARED STREET
- EXISTING TOWPATH
- ROYAL CANAL
- EXISTING FOOTWAY
- EXISTING CARRIAGEWAY
- POTENTIAL LINKAGE TO GREENWAY
- ALTERNATIVE ROUTE OPTION UNDER CONSIDERATION
- KILDARE / FINGAL COUNTY COUNCIL BOUNDARY
- INDICATIVE POTENTIAL LAND ACQUISITION

PUBLIC ENGAGEMENT

DESIGNED	MK	PREPARED	JP
DATE	FEBRUARY 2019	CHECKED	RK

DBFL Consulting Engineers

DUBLIN OFFICE Ormond House, Upper Ormond Quay, Dublin 7, Ireland. PHONE +353 1 400 4000 FAX +353 1 400 4050

WATERFORD OFFICE Unit 2, The Chandlery, 1-2 O'Connell Street, Waterford, Ireland. PHONE +353 51 309 500 FAX +353 51 844 913

EMAIL info@dbfl.ie SITE www.dbfl.ie

PROJECT

ROYAL CANAL URBAN GREENWAY

DRG. TITLE

EMERGING PREFERRED ROUTE SHEET 01 OF 12

SCALE	1:1000 @A1	FILE REF.	170239-2025
DRG. NO.	170239-2026		C