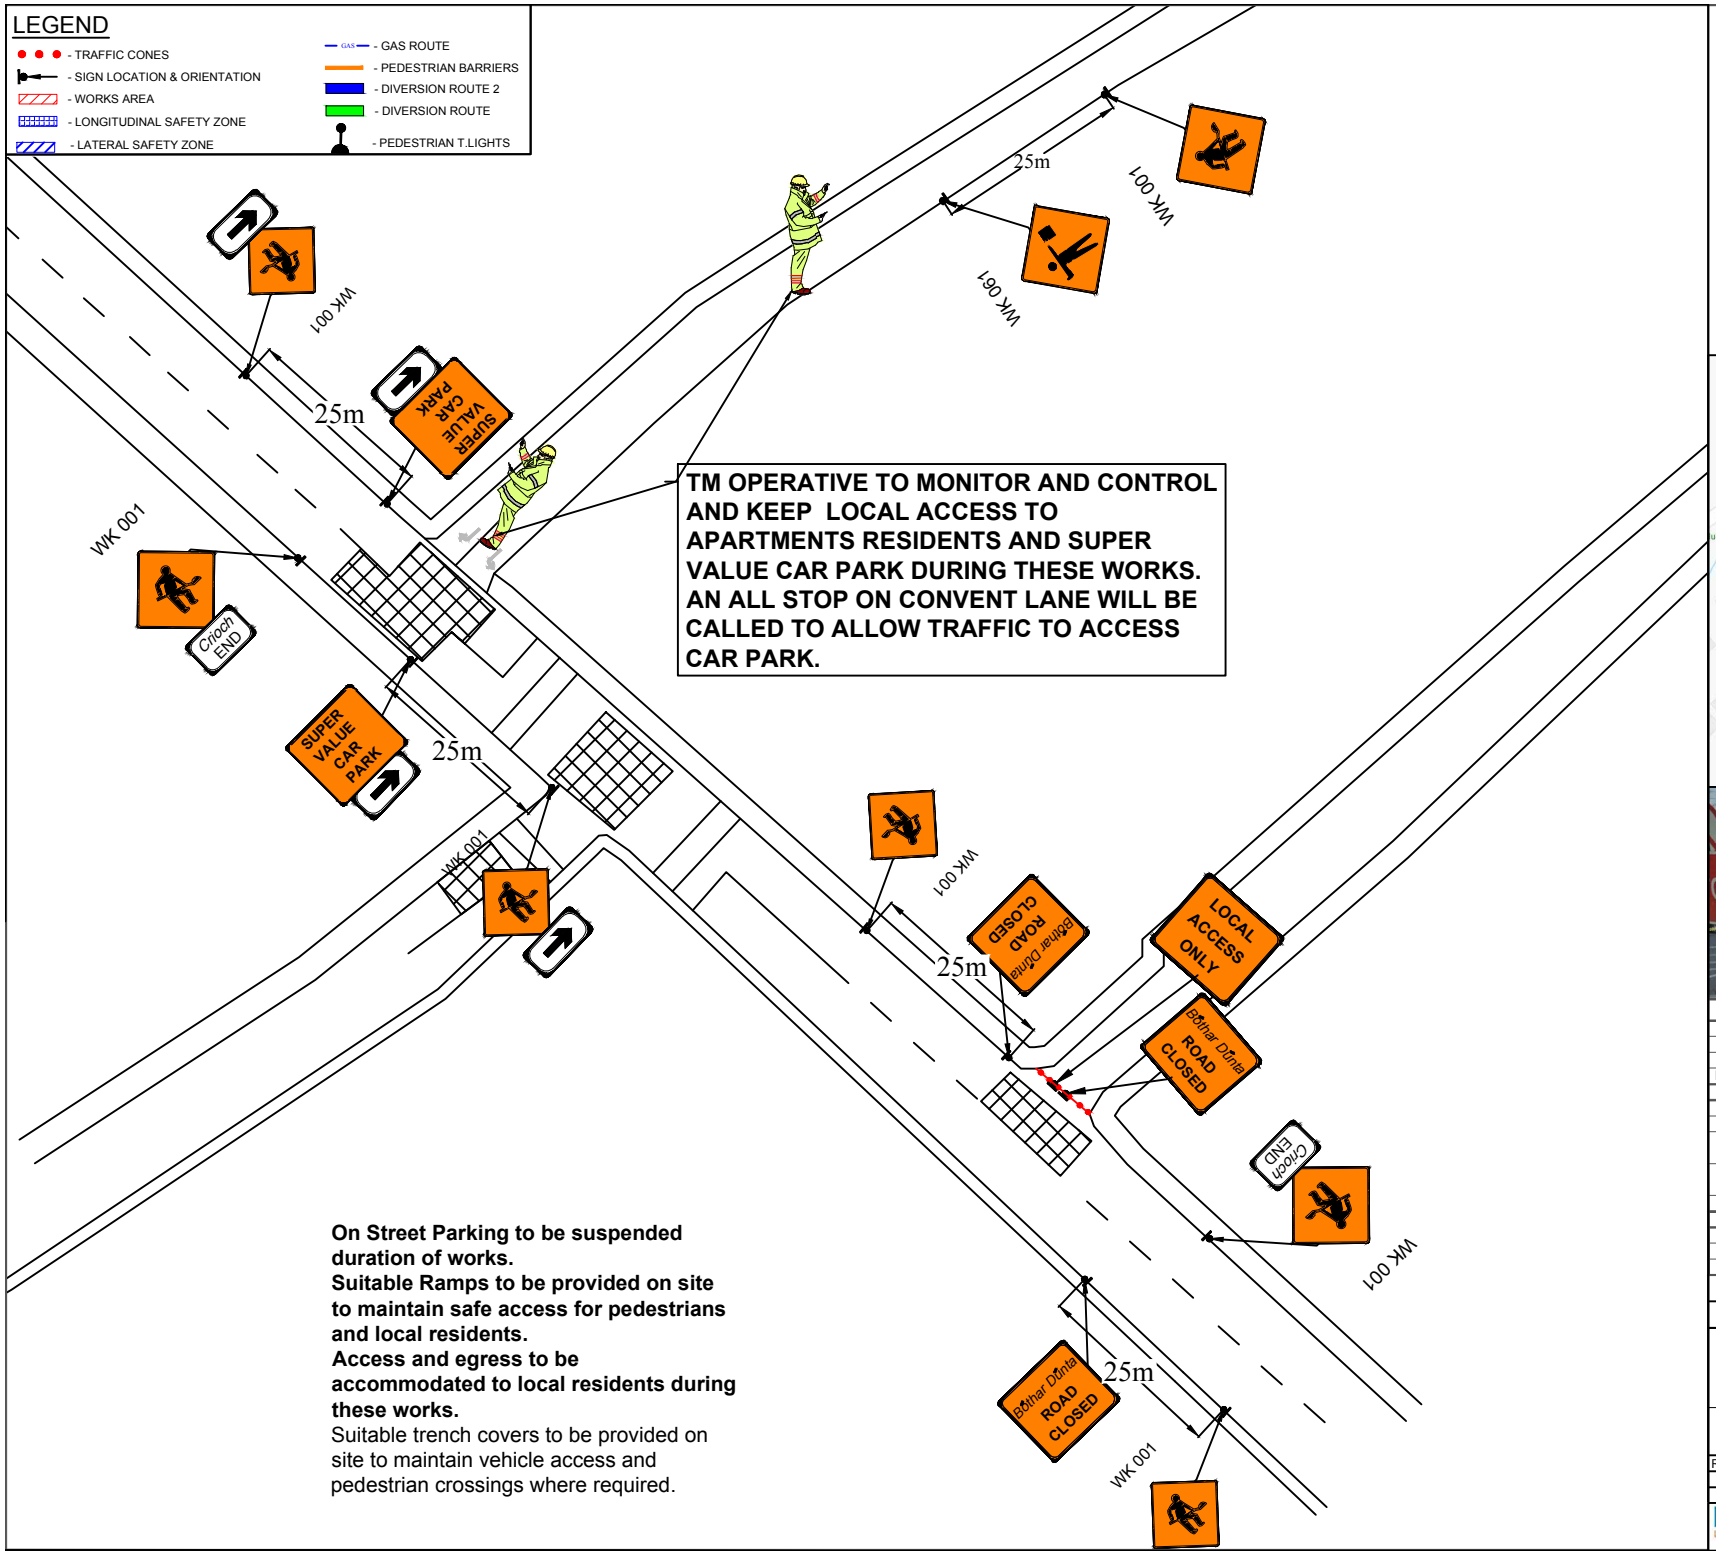

Notes:

1. **Longitudinal safety zone reduced to 5M due to residential location of site.**
2. **Conflicting permanent signs and signals to be obscured for duration of works.**
3. **Exact sign positions to be determined on site.**
4. **All works to be carried out in accordance with Chapter 8 of the "Traffic Signs Manual".**
5. **Location of gas pipes indicative only. Exact location to be determined on site.**
6. **Local access and egress to be maintained at all times during these works.**
7. **Pedestrians to be monitored and controlled by a tm operative at all times.**

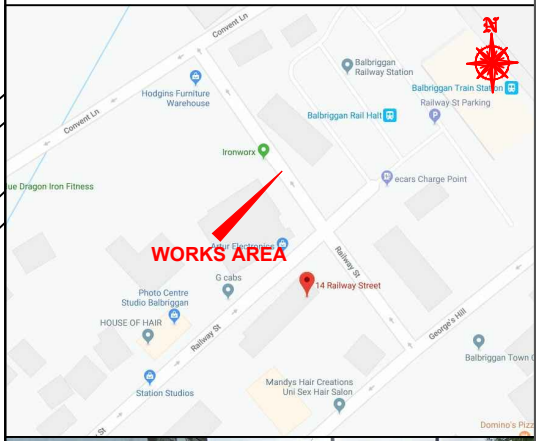

DESIGN PARAMETERS

Road Level	2	**TRAFFIC MANAGEMENT SYSTEM**	
Roadworks Type	A-B	Method	ROAD CLOSED
Speed Limit (km/h)	50-60	Coned Area Length (m)	-
Min. Lane Width (m)	3	Max. Traffic Flow (veh/h)	-
TEMPORARY SIGNS		**RATE OF TAPER**	
Sign Visibility (m)	50	Taper at H/ S (m)	1:10
Number of Signs	3	Taper at Lane (m)	1:15
Distance Between Signs(m)	25	**CONE SPACING AND SIZE**	
Cumulative Distance (m)	75	Longitudinal (m)	6
Min. Size (mm)	600	At Tapers (m)	3
SAFETY ZONE		Min. Height (mm)	750
Longitudinal (m)	25	**LAMP SPACING**	
Lateral (m)	0.5	At Tapers (m)	6
Set Back (m)	-	Longitudinal (m)	12

DESIGNED:	DP	**SCALE:**	Not to scale
DRAWN:	DP	**DATE:**	11/10/2019

SITE ADDRESS: Railway Street 14 Balbriggan Co. Dublin

Working for Balfour Beatty clg

On behalf of Gas Networks Ireland

DRAWING NAME: 43910943-SS-RC-TMP-4807 REV00

Rev. Date:	Rev. No.	Revision Details
	1.	
	2.	

LOC8 CODE LOCATE NAVIGATE Ireland's location code

www.Loc8.ie/NMK-92-V66