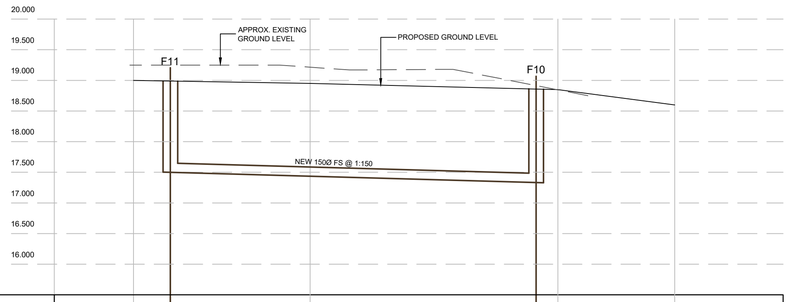

PROPOSED GROUND LEVEL	19.000	18.950	18.850	18.600	
CHAINAGE (RUN)	00.000 →		29.857		
COVER LEVEL	19.000		18.850		
INVERT LEVEL	17.500		17.333		

RUN: F11 TO F10

Horizontal Scale: 1:250
Vertical Scale: 1:50

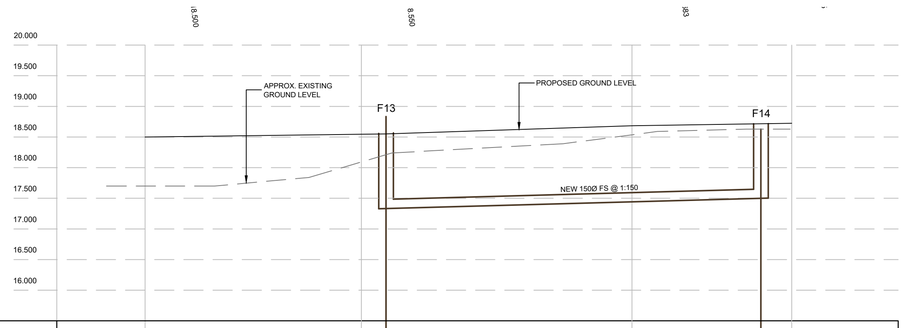

PROPOSED GROUND LEVEL	18.500	18.550	18.683	18.725	
CHAINAGE (RUN)	30.599		← 00.000		
COVER LEVEL	18.200		18.400		
INVERT LEVEL	17.333		17.500		

RUN: F14 TO F13

Horizontal Scale: 1:250
Vertical Scale: 1:50

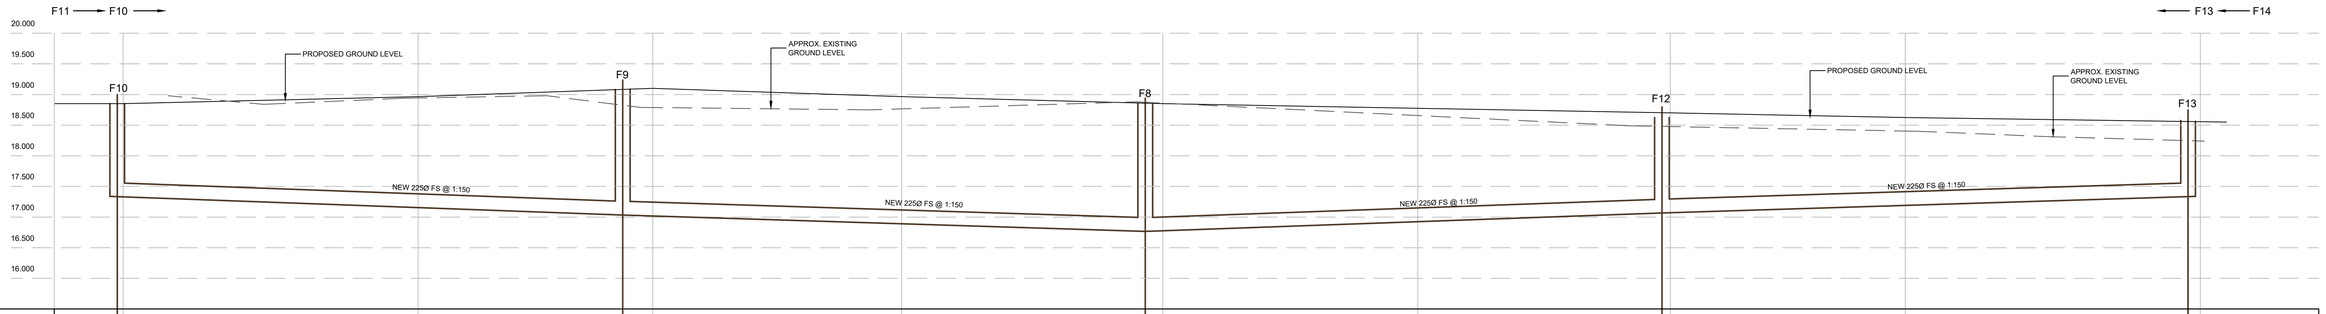

PROPOSED GROUND LEVEL	18.850	18.965	19.100	18.965	18.850	18.775	18.700	18.625	18.550
CHAINAGE (RUN)	29.857 →		70.634	→ 113.288	115.718 ←	73.545		← 30.599	
COVER LEVEL	18.850		19.000		18.750	18.500		18.200	
INVERT LEVEL	17.333		17.033		16.766	17.066		17.333	

RUN: F10 TO F8 - F13 TO F8

Horizontal Scale: 1:250
Vertical Scale: 1:50

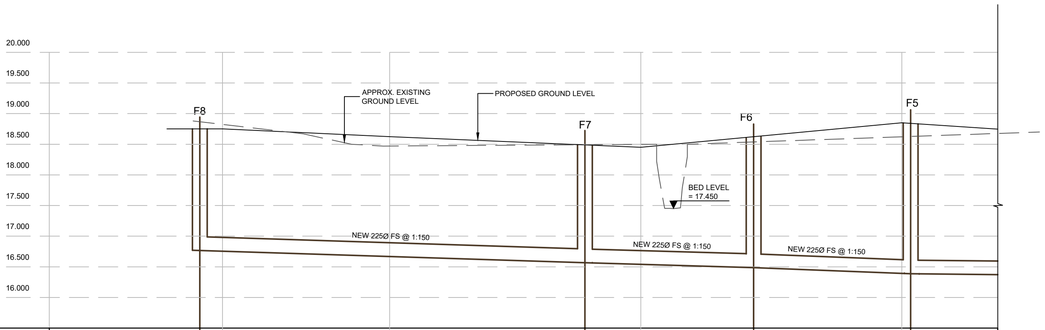

PROPOSED GROUND LEVEL	18.750	18.625	18.450	18.850	
CHAINAGE (RUN)	00.000		31.434	45.202	58.019
COVER LEVEL	18.750		18.500	18.500	18.850
INVERT LEVEL	16.766		16.566	16.486	16.386

RUN: F8 TO F5

Horizontal Scale: 1:250
Vertical Scale: 1:50

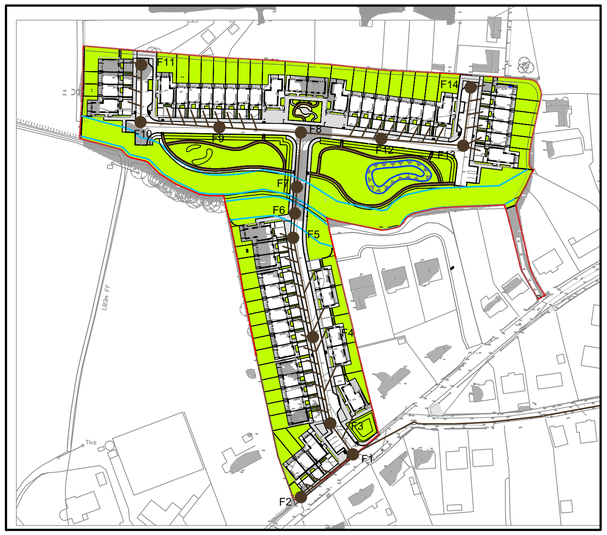

KEY PLAN

Scale: NTS

NOTES

1. THIS DRAWING IS TO BE READ IN CONJUNCTION WITH RELVANT ARCHITECTS AND ENGINEERS DRAWINGS.
2. FIGURED DIMENSIONS ONLY TO BE TAKEN FROM THIS DRAWING. ALL DIMENSIONS TO BE CHECKED ON SITE. ENGINEER TO BE INFORMED IMMEDIATELY OF ANY DISCREPANCIES BEFORE ANY WORK PROCEEDS.
3. ALL STRUCTURE IS TO BE VERIFIED BY CONTRACTOR ON SITE PRIOR TO COMMENCEMENT OF ANY WORKS.

Rev	Date	Amendments	by	chkd
P02	27.08.20	LEVELS REVISED	AG	AD
P01	21.07.20	PRE-PLANNING ISSUE	AG	AD

PROJECT
FCC HAYESTOWN HOUSING, RUSH, Co. DUBLIN

CLIENT
FINGAL COUNTY COUNCIL

DRAWING TITLE
PROPOSED FOUL SEWER LONGSECTIONS SHEET 1

drawn by: AG	date: 13.07.20	scale: 1:500 @ A1	chk: AD

20067 - DOW - 00 - XX - DR - CE
Project Originator Volume Level Type Role

20067	5008	P02
DOW Project No.	drg. no.	rev.

S4 - SUITABLE FOR STAGE APPROVAL
Suitability Status: Code - Description

Cashel Business Centre,
Cashel Road, Kimmage, Dublin 12
T 01 4901611
E admin@downesassociates.ie
www.downesassociates.ie

Downes associates
Consulting Structural & Civil Engineers

THIS DRAWING IS COPYRIGHT