Gereral Notes:
1. USE FIGURED DIMENSIONS ONLY - DO NOT SCALE.
2. ANY DISCREPANCIES TO BE BROUGHT TO ARCHITECTS ATTENTION.

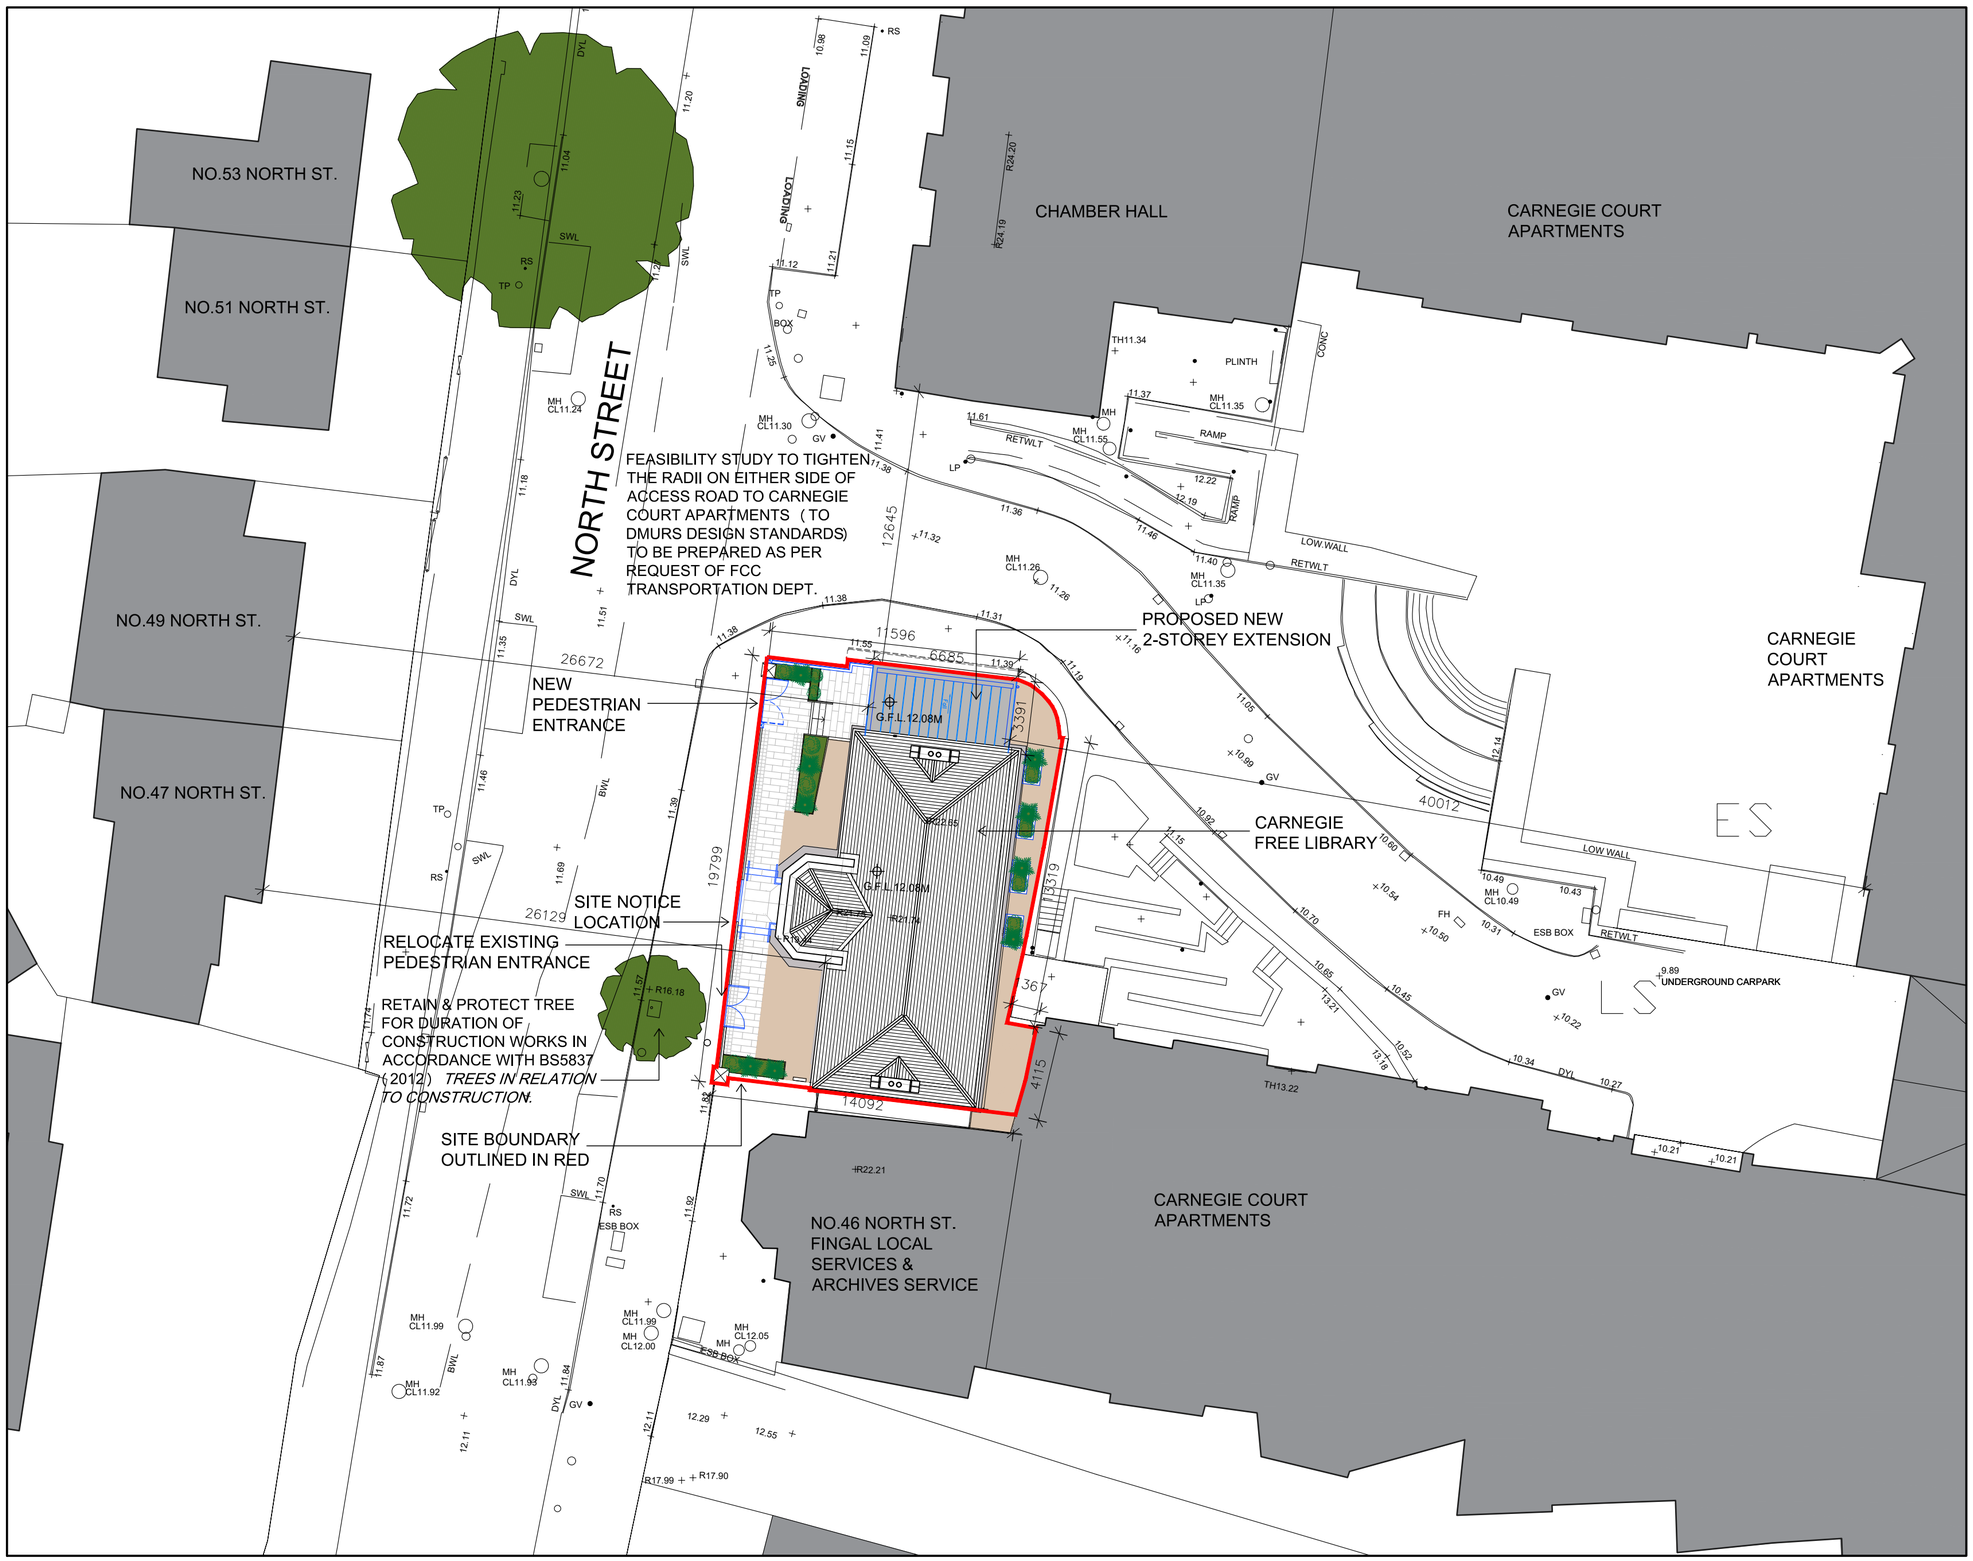

SITE LAYOUT PLAN - SCALE 1:200 @ A2

Comhairle Contae Fhine Gall
Fingal County Council

ARCHITECTS' DEPARTMENT
FINGAL COUNTY HALL, MAIN ST.,
SWORDS CO., DUBLIN
Tel: (01)890 5050, Fax: (01) 890 5079

COUNTY ARCHITECT
FIONNUALA MAY Dip.Arch., B.Arch. Sc., M.U.B.C., M.R.I.A.I

CLIENT	E.E.T.C.D. DEPARTMENT
PROJECT TITLE	CARNEGIE FREE LIBRARY,SWORDS, REFURBISHMENT & EXTENSION
PROJECT STAGE	PART XI
DRAWING TITLE	SITE LAYOUT PLAN
PROJECT ARCHITECT	M. O' SHEA
DRAWN	M.O.S.
CHECKED	P.B.
SCALE	1:200
DATE	17/06/2021
DRAWING NUMBER	18-281-PP-200
REV	