NOTES:

1. DO NOT SCALE. USE FIGURED DIMENSIONS ONLY.
2. THIS DRAWING IS TO BE READ IN CONJUNCTION WITH ALL OTHER RELEVANT ARCHITECTURAL AND ENGINEERING DRAWINGS.

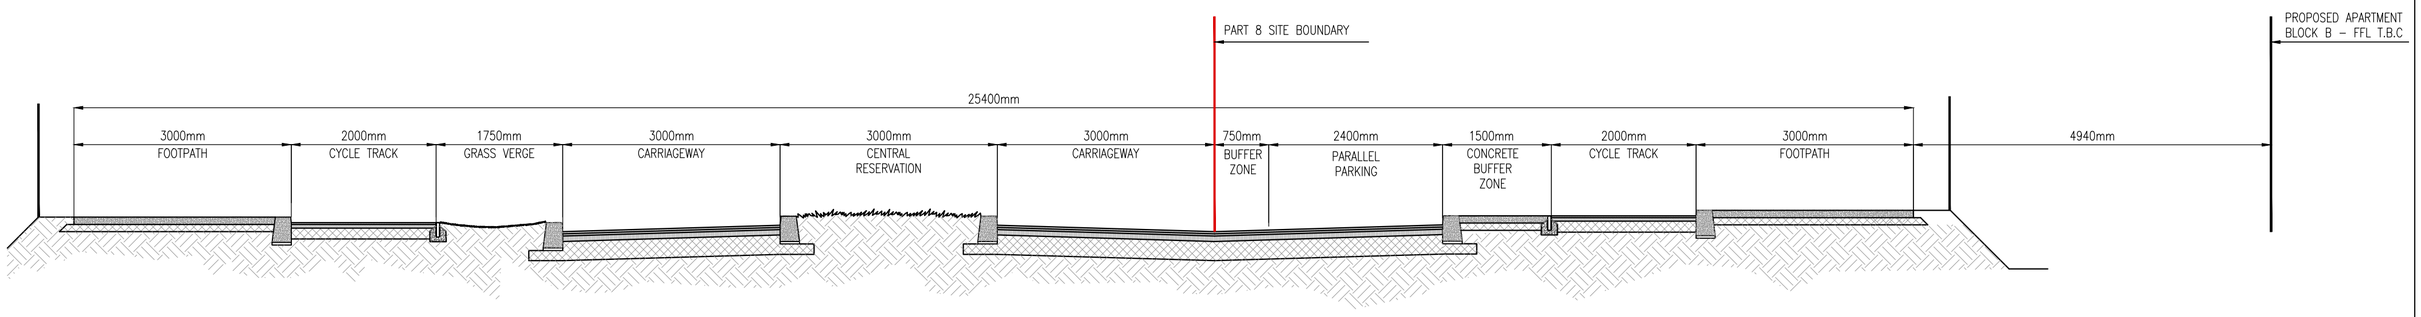

CROSS SECTION A–A

SCALE 1:60

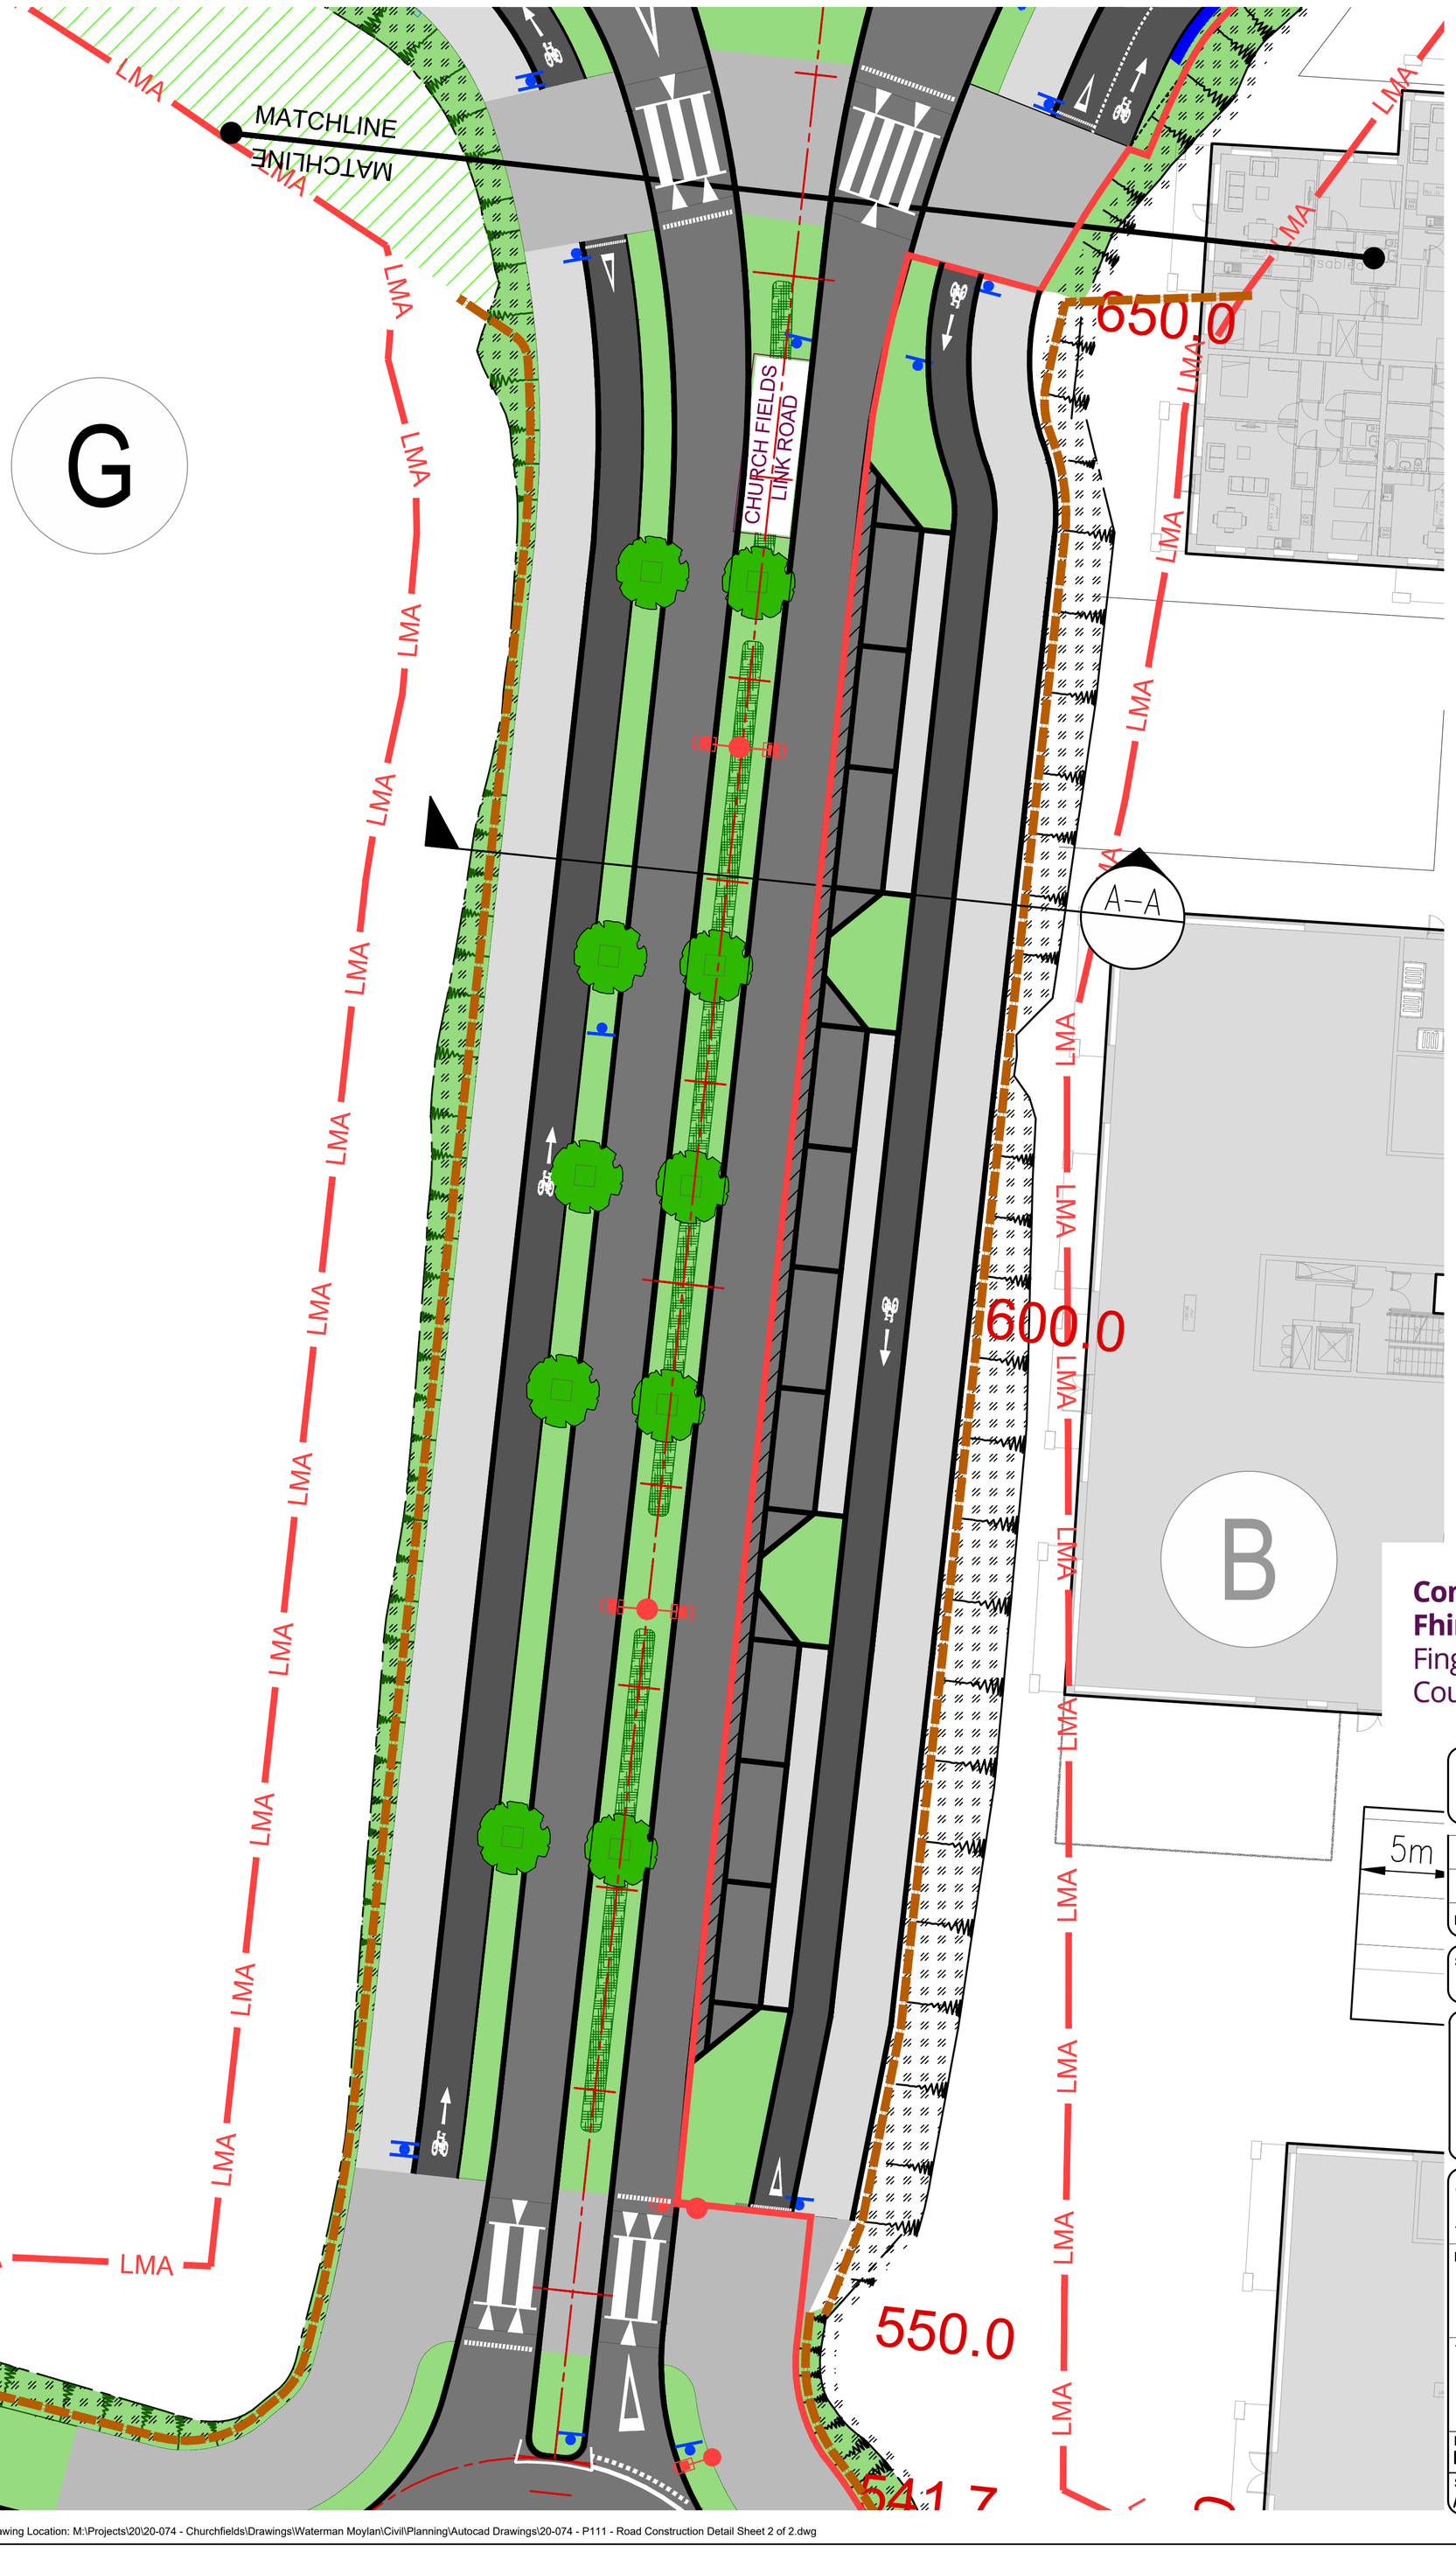

Comhairle Contae Fhine Gall
Fingal County Council

Ordnance Survey Ireland Licence No. EN 0006021 © Ordnance Survey Ireland/Government of Ireland.

5m

REV.	DATE	AMENDMENT	DRN	APPD

STATUS **FOR PLANNING ONLY NOT FOR CONSTRUCTION**

Waterman Moylan
Engineering Consultants
BLOCK S, EASTPOINT BUSINESS PARK, ALFIE BYRNE ROAD, DUBLIN D03 H3F4 IRELAND.
Tel: (01) 664 8900 Fax: (01) 661 3618
Email: info@waterman-moylan.ie www.waterman-moylan.ie

CLIENT **FINGAL COUNTY COUNCIL**

ARCHITECT **WALSH & ASSOCIATES**

PROJECT **PART XI CHURCH FIELDS HOUSING & EASTERN LINEAR PARK DEVELOPMENT**

TITLE **ROAD CONSTRUCTION DETAILS SHEET 2 of 2**

DRAWN	DESIGNED	APPROVED	DATE
DR	AK	IW	OCT 21

SCALE	JOB NO.	DRG. NO.	REVISION
AS SHOWN @A1	20–074	P111	

© 2020. This drawing is copyright. No part of this document may be re-produced or transmitted in any form or stored in any retrieval system of any nature without the written permission of the consulting engineer as copyright holder except as agreed for use on the project for which the document was originally issued.