ALL CONSTRUCTION METHODS, MATERIALS, SERVICES & INSTALLATIONS TO BE IN ACCORDANCE WITH ALL IRISH BUILDING REGULATIONS AND CODES OF PRACTICE AT THE TIME OF CONSTRUCTION, ALL SUB-CONTRACTORS ARE ULTIMATELY RESPONSIBLE FOR ENSURING COMPLIANCE WITH REGULATIONS WITHIN THEIR OWN TRADE. NO DIMENSIONS TO BE SCALED, ALL DIMENSIONS TO BE CHECKED ON SITE PRIOR TO CONSTRUCTION, IF IN DOUBT ASK !

HT B2 3B/5P/2S/

Proposed Front Elevation
Scale 1:100 @ A3

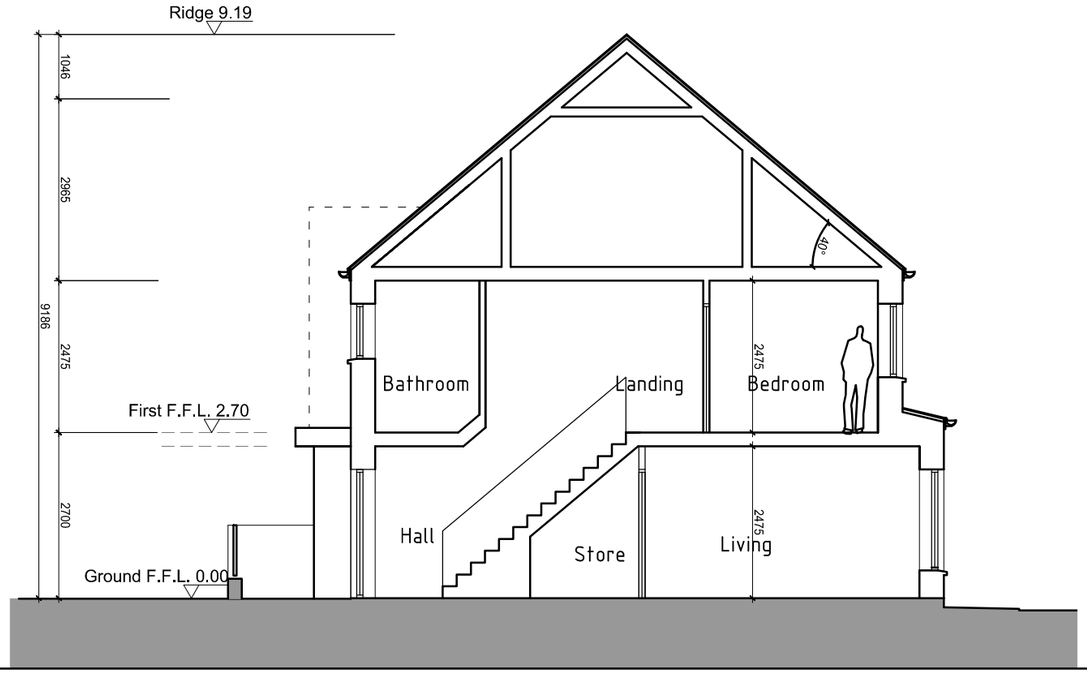

House Type B2 - Proposed Section A-A
Scale 1:100 @ A3

NOTE: REFER TO DRAWING NOS. P-053 AND P-054
FOR MATERIAL SELECTION FOR EACH CHARACTER AREA

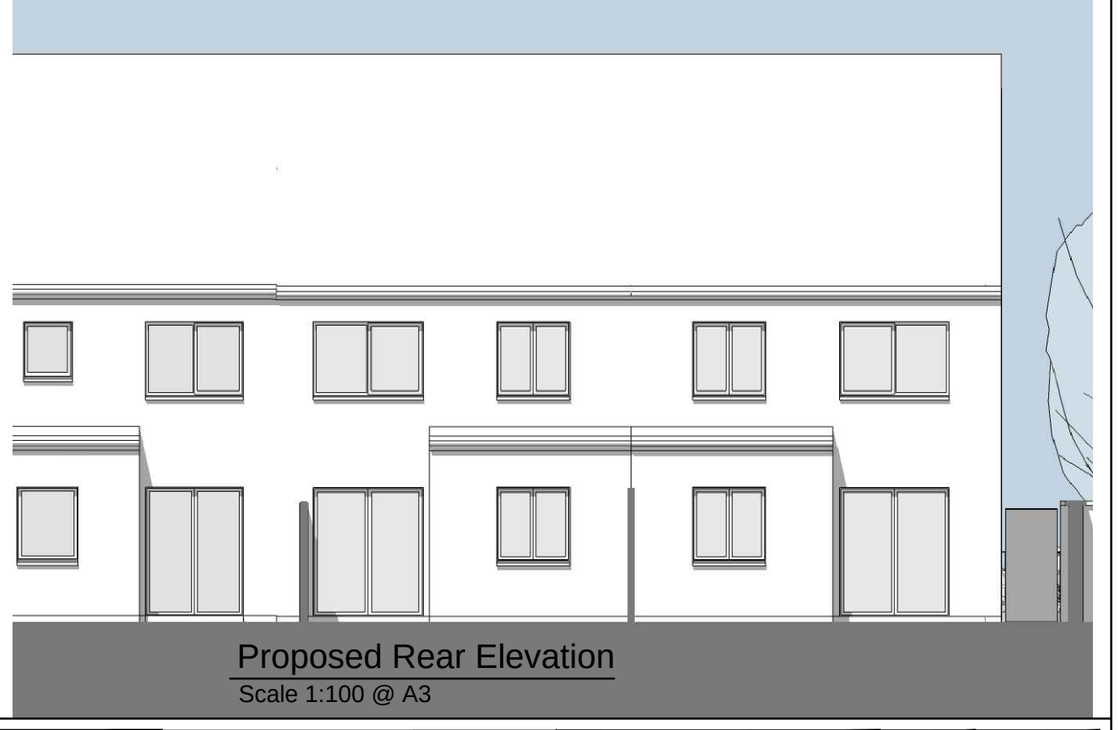

Proposed Rear Elevation
Scale 1:100 @ A3

REVISIONS AFTER LAST PLOT:	

PROJECT: Part XI Church Fields Housing and Eastern Linear Park Development	DATE: Oct'21	SCALE: 1:100@A3	
	DRAWN: RN	JOB NO. 20009	DWG. NO. P-029
	K:DR\20009\P		
DRAWING: House Type B2 (3-BED/5P/2S) ELEVATIONS & SECTION	Stage: PLANNING	Revision:	

walsh associates
ARCHITECTS & PROJECT MANAGERS
Merchants House,
27-30 Merchants Quay, Dublin 8.
Tel: (01) 633 4261. Fax (01) 633 4265
Email: info@walshassociates.ie

Copyright © 2003 Walsh Associates All Rights Reserved.