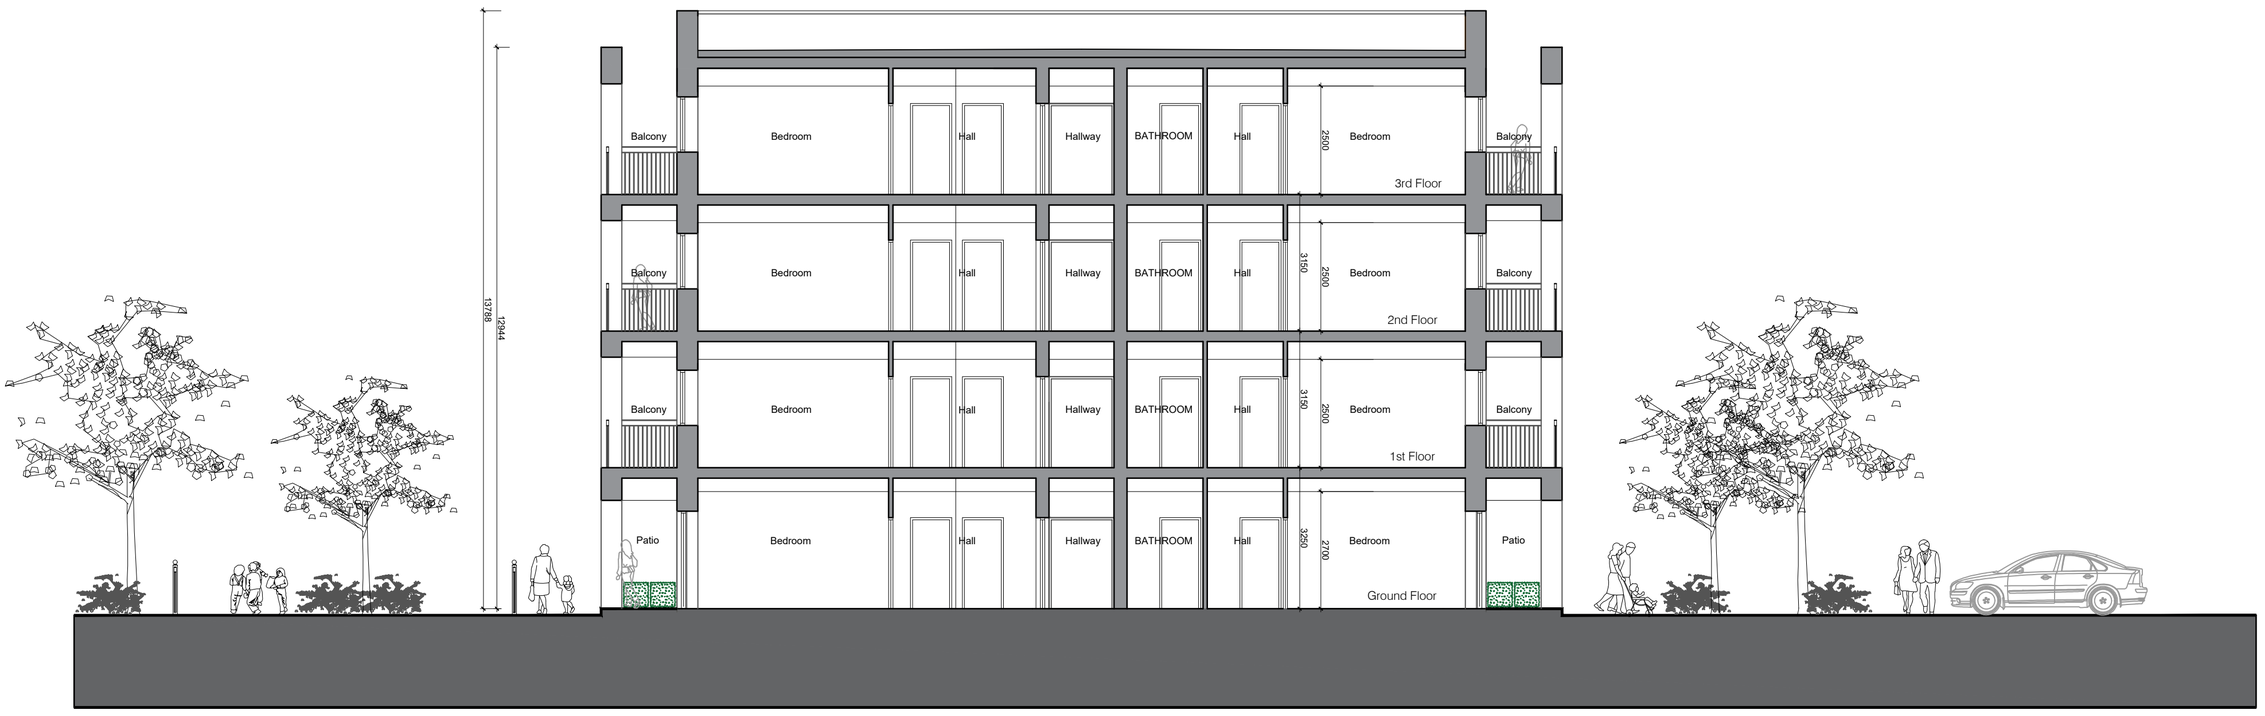

Proposed Apt. Block 'A' Section A-A

Scale 1:100 @ A1

Proposed Apt. Block 'B' Section B-B

Scale 1:100 @ A1

Proposed Apt. Block 'C' Section C-C

Scale 1:100 @ A1

REVISIONS AFTER LAST PLOT:

.	.
.	.
.	.
.	.
.	.
.	.
.	.

PROJECT: PART XI CHURCH FIELDS HOUSING AND EASTERN LINEAR PARK DEVELOPMENT

DRAWING: PROPOSED APT. BLOCK 'A' - SECTION A-A. PROPOSED APT. BLOCK 'B' - SECTION B-B. PROPOSED APT. BLOCK 'C' - SECTION C-C.

DATE: 29/11/'21 | SCALE: 1:100@A1

DRAWN: JM | JOB NO. 20009 | DWG. NO. P-048

K:\DR\2009\P

Stage: PLANNING | Revision: .

walsh associates
ARCHITECTS & PROJECT MANAGERS
Merchants House,
27-30 Merchants Quay, Dublin 8.
Tel: (01) 633 4261. Fax (01) 633 4265
Email: info@walshassociates.ie

Copyright © 2003 Walsh Associates All Rights Reserved.

ALL CONSTRUCTION METHODS, MATERIALS, SERVICES & INSTALLATIONS TO BE IN ACCORDANCE WITH ALL IRISH BUILDING REGULATIONS AND CODES OF PRACTICE AT THE TIME OF CONSTRUCTION, ALL SUB-CONTRACTORS ARE ULTIMATELY RESPONSIBLE FOR ENSURING COMPLIANCE WITH REGULATIONS WITHIN THEIR OWN TRADE. NO DIMENSIONS TO BE SCALED, ALL DIMENSIONS TO BE CHECKED ON SITE PRIOR TO CONSTRUCTION, IF IN DOUBT ASK!