ALL CONSTRUCTION METHODS, MATERIALS, SERVICES & INSTALLATIONS TO BE IN ACCORDANCE WITH ALL IRISH BUILDING REGULATIONS AND CODES OF PRACTICE AT THE TIME OF CONSTRUCTION, ALL SUB-CONTRACTORS ARE ULTIMATELY RESPONSIBLE FOR ENSURING COMPLIANCE WITH REGULATIONS WITHIN THEIR OWN TRADE. NO DIMENSIONS TO BE SCALED, ALL DIMENSIONS TO BE CHECKED ON SITE PRIOR TO CONSTRUCTION, IF IN DOUBT ASK !

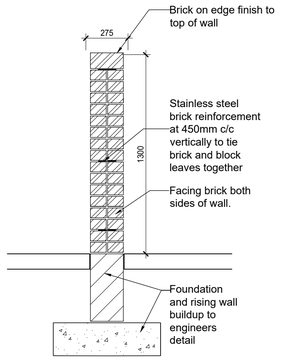

Section - Wall Type A
Scale 1:20 @ A1

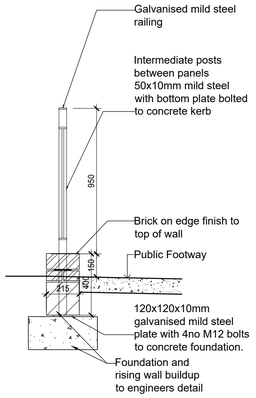

Section - Wall Type B
Scale 1:20 @ A1

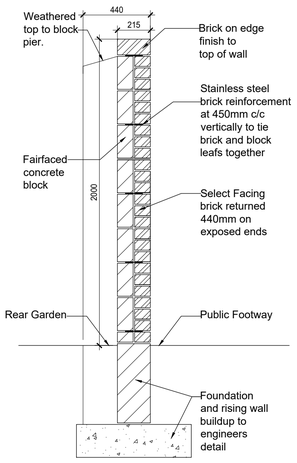

Section - Wall Type C
Scale 1:20 @ A1

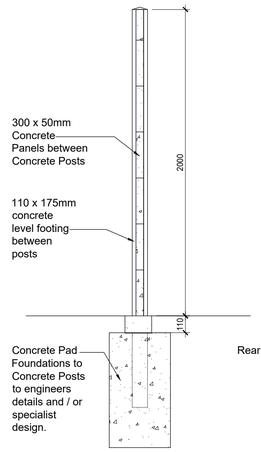

Section - Wall Type D
Scale 1:20 @ A1

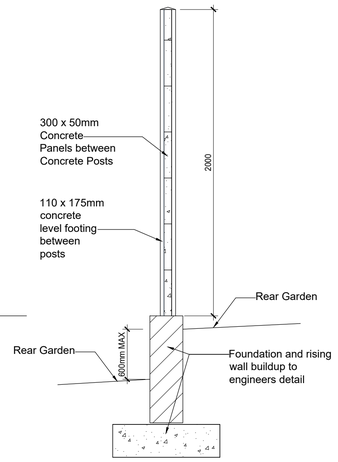

Section - Wall Type E
Scale 1:20 @ A1

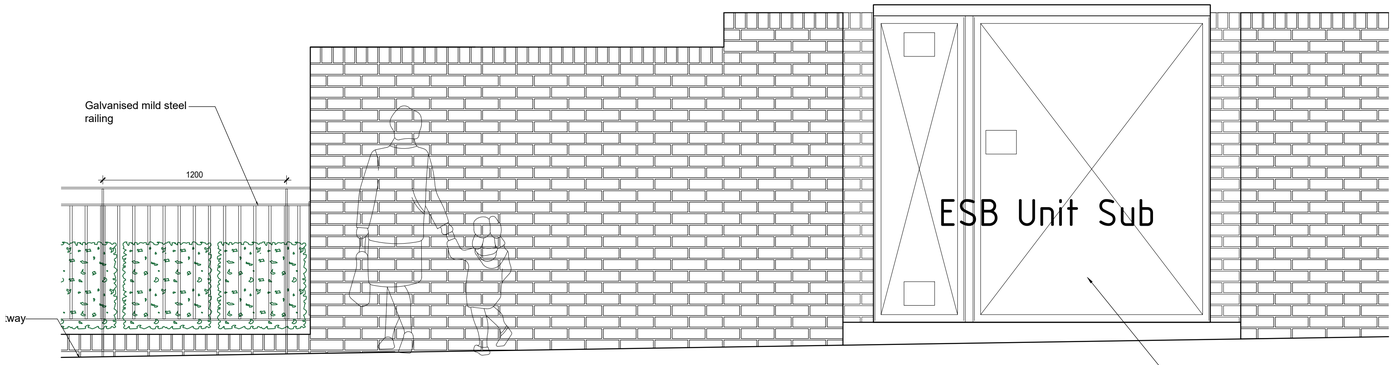

Elevation - Wall Type A
Scale 1:20 @ A1

Elevation - Wall Type C
Scale 1:20 @ A1

TYPICAL ELEVATION OF 'ESB UNIT SUB' RECESSED IN BOUNDARY WALL IN 2 OF 3 No. LOCATIONS TO URBAN HOUSING BLOCKS 'V' & 'XI'

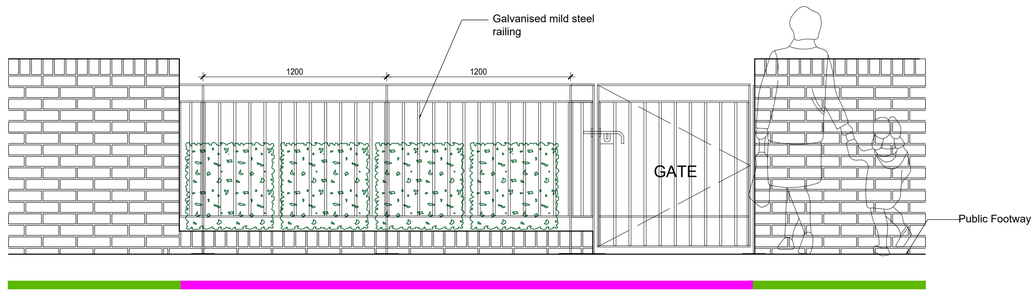

Elevation - Wall Type A
Scale 1:20 @ A1

Elevation - Wall Type B
Scale 1:20 @ A1

Elevation - Wall Type A
Scale 1:20 @ A1

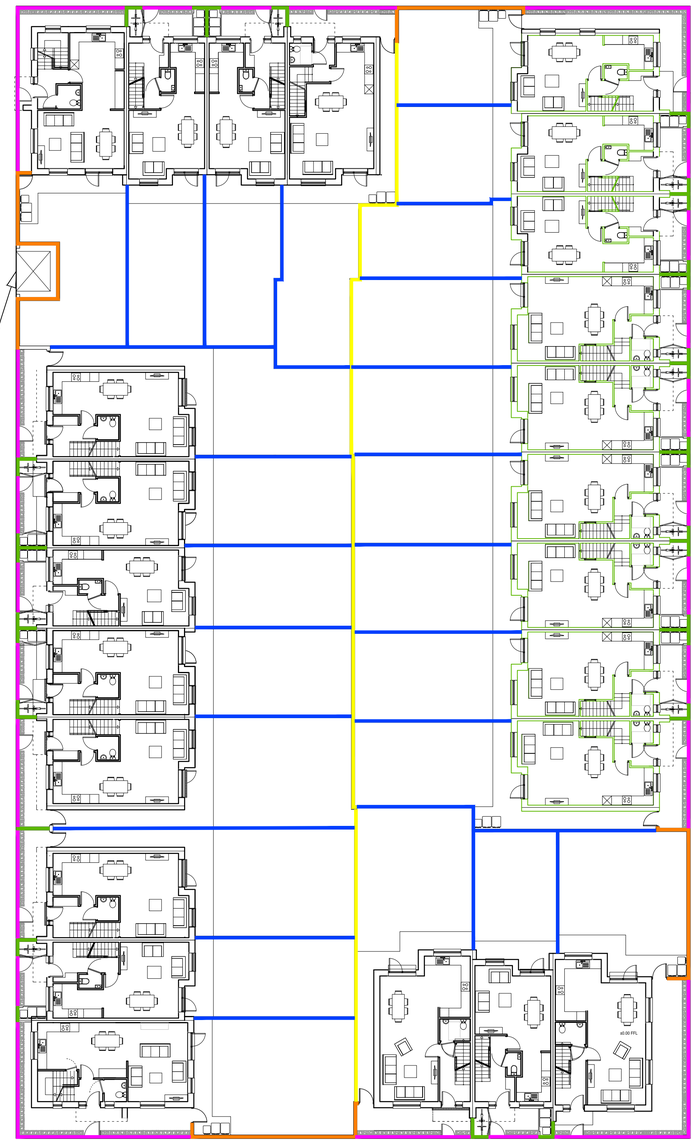

Key Plan - Urban Block XI
Scale 1:200 @ A1

Stage:
PLANNING

REVISIONS AFTER LAST PLOT:

.	.
.	.
.	.
.	.
.	.
.	.

PROJECT: PART XI CHURCH FIELDS HOUSING AND EASTERN LINEAR PARK DEVELOPMENT.

DRAWING: Typical Boundary Type Layout Plan, With Boundary Elevation & Section Details

DATE: 29.11.21	SCALE: 1:20@A2		
DRAWN: JM	JOB NO. 20009	DWG. NO. P-071	
K:\DR\20009\P			Revision

walsh associates
ARCHITECTS & PROJECT MANAGERS
Merchants House,
27-30 Merchants Quay, Dublin 8.
Tel: (01) 633 4261. Fax (01) 633 4265
Email: info@walshassociates.ie

Copyright © 2003 Walsh Associates All Rights Reserved.