PLAN 1
SCALE 1:500

PLAN 2
SCALE 1:500

LEGEND:

PROPOSED IMPERVIOUS PAVEMENT/ROOF	
PROPOSED SWALES	
LANDSCAPED/GRASSED AREAS.	
SUBJECT SITE (AREA SHOWN AS INDICATIVE ONLY)	

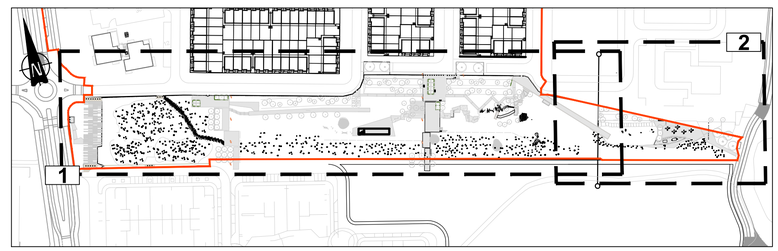

KEY PLAN
NOT IN SCALE

Ordnance Survey Ireland Licence No. EN 0003721
© Ordnance Survey Ireland/Government of Ireland

© PUNCH Consulting Engineers
This drawing and any design hereon is the copyright of the Consultants and must not be reproduced without their written consent.
All drawings remain the property of the Consultants.
Figured dimension only to be taken from this drawing.
Consultants to be informed immediately of any discrepancies before work proceeds.
COLOUR DRAWING

BUILDING INFORMATION MODELLING (BIM)
I.S. EN ISO 19650-2:2018
NSAI Certified

Rev	Amendment	By	Date	Rev	Amendment	By	Date
P01	PRE PLANNING ISSUE	RD	2021-10-15				
P02	PRE PLANNING ISSUE	RD	2021-10-20				
C01	PLANNING ISSUE	DAP	2021-12-06				

Client:
FINGAL COUNTY COUNCIL

PUNCH consulting engineers
Dublin | Limerick | Cork | Galway | Glasgow
Carnegie House Library Road,
Dun Laoghaire, Co. Dublin, A96 C7W7
t +353 1 271 2200 | w punchconsulting.com

Project: PART XI CHURCH FIELDS HOUSING AND EASTERN LINEAR PARK DEVELOPMENT
Title: PROPOSED SUDS LAYOUT

Drawn:	Date drawn:	Technician Check:	Engineer Check:	Approved:
RD	OCTOBER 2021	RD	MR	MR

Project No:	Model Ref:	Drawing Status:
202203	202203-PUNCH-XX-XX-M2-C-0150	A0

Scale @ A1:	Document No:	Revision No:
1:500	202203-PUNCH-XX-XX-DR-C-0150	C01