ENTRANCE TYPE 1 SAMPLE

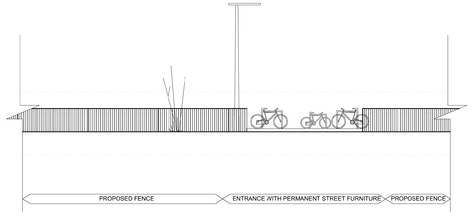

ENTRANCE TYPE 1 SAMPLE

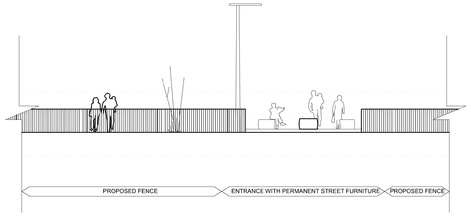

ENTRANCE TYPE 2 SAMPLE

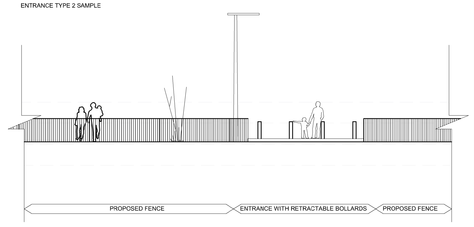

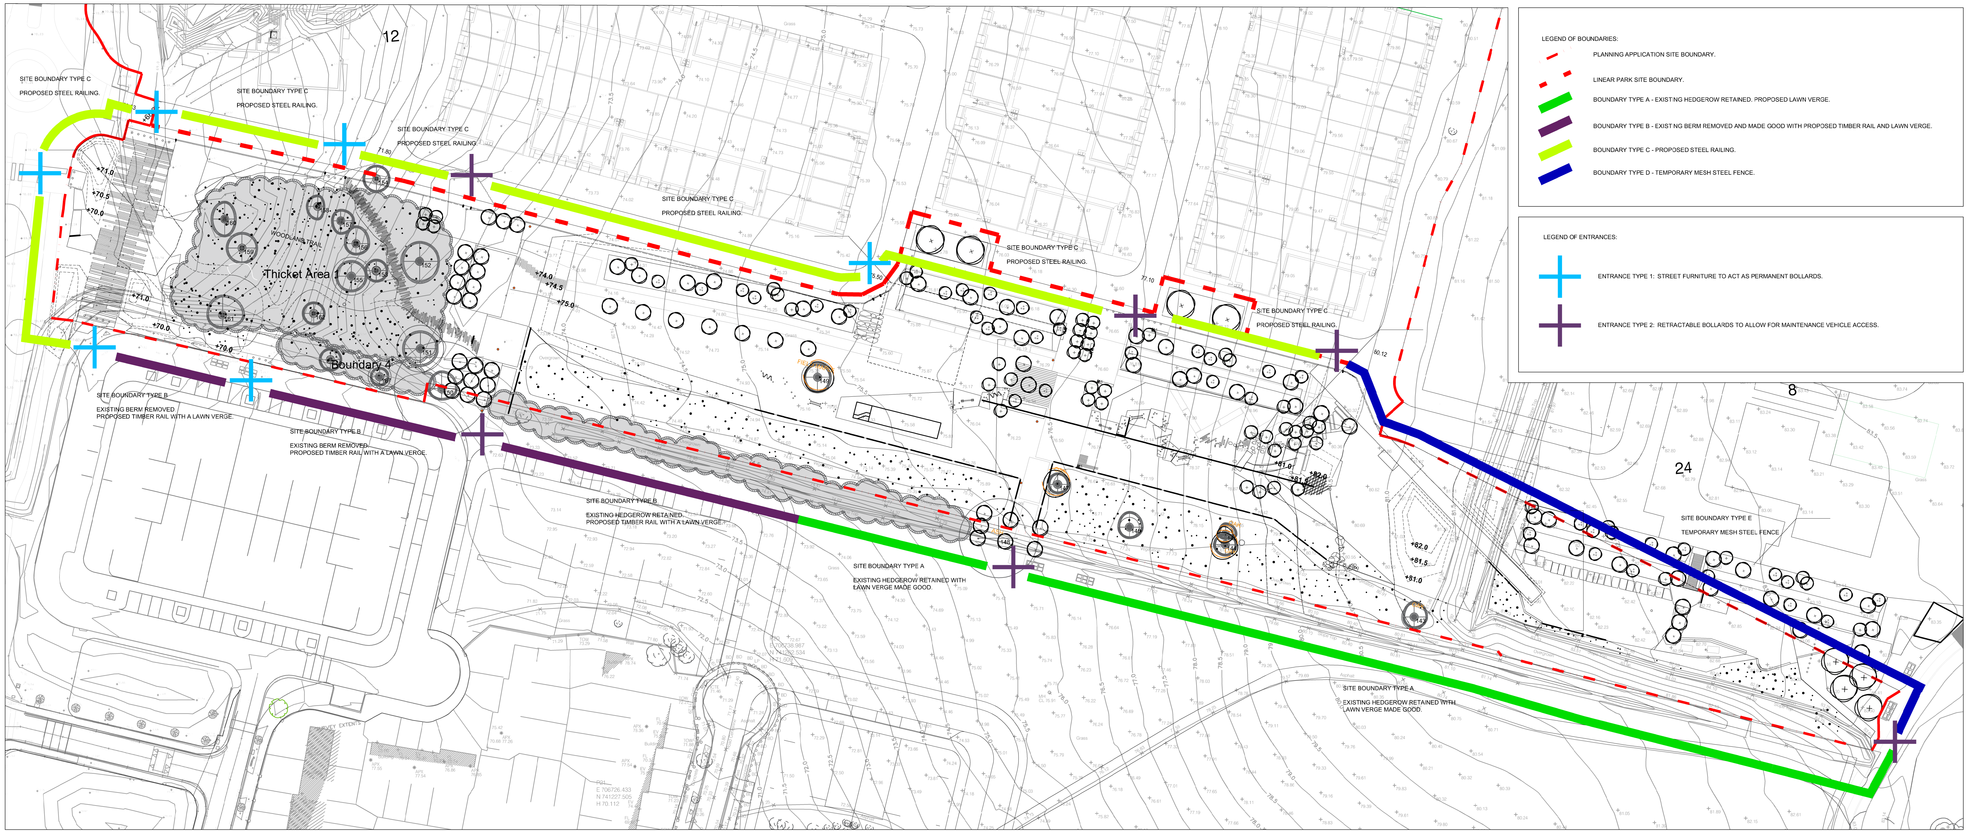

LEGEND OF BOUNDARIES:

- PLANNING APPLICATION SITE BOUNDARY.
- LINEAR PARK SITE BOUNDARY.
- BOUNDARY TYPE A - EXISTNG HEDGEROW RETAINED. PROPOSED LAWN VERGE.
- BOUNDARY TYPE B - EXISTNG BERM REMOVED AND MADE GOOD WITH PROPOSED TIMBER RAIL AND LAWN VERGE.
- BOUNDARY TYPE C - PROPOSED STEEL RAILING.
- BOUNDARY TYPE D - TEMPORARY MESH STEEL FENCE.

LEGEND OF ENTRANCES:

- ENTRANCE TYPE 1: STREET FURNITURE TO ACT AS PERMANENT BOLLARDS.
- ENTRANCE TYPE 2: RETRACTABLE BOLLARDS TO ALLOW FOR MAINTENANCE VEHICLE ACCESS.

ENTRANCE TYPE 1 SAMPLE

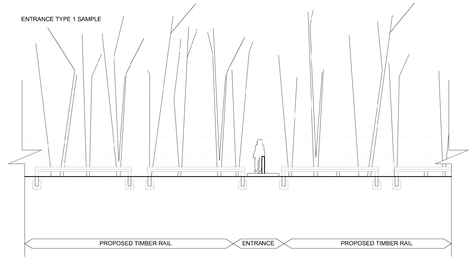

BOUNDARY TYPE A SAMPLE

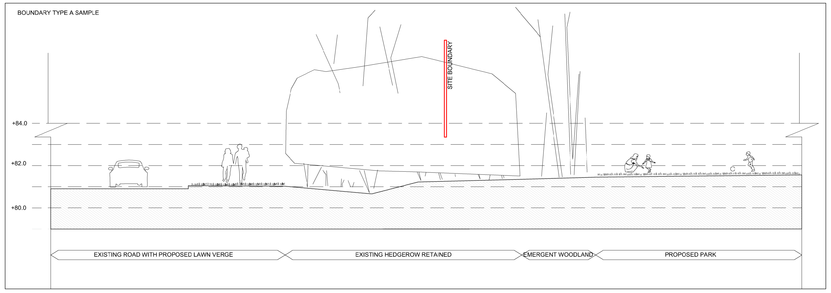

BOUNDARY TYPE B SAMPLE

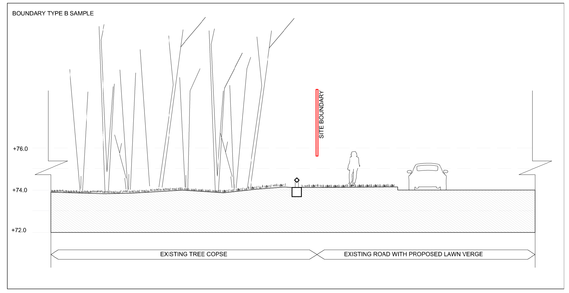

BOUNDARY TYPE C SAMPLE

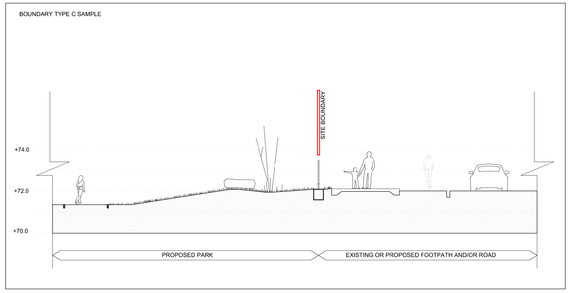

This drawing is the copyright of the Landscape Architect. Unless otherwise stated all dimensions are in millimetres. Where dimensions are not given, drawings must not be scaled and the 'matter must 'se referred to the Landscape Architect. If the drawing includes conflicting details/dimensions the matter must be referred to the Landscape A chitect. All dimensions must be checked on site. The Landscape Architect must be informed, by the Contractor, of any discrepencies before work proceeds.

NOTES:

DATE	REV.	DESCRIPTION	DRAWN BY	CHECKED BY
08.12.2021	A	Entrance types sections included.	lh	df

DATE	REV.	DESCRIPTION	DRAWN BY	CHECKED BY
-	-	-	-	-

DERMOT FOLEY LANDSCAPE ARCHITECTS
MALPAS STREET, BLACKPITTS, D08 DD56, IRELAND T:+353 1 4545148 WWW.DERMOTFOLEY.COM

CLIENT:	FINGAL COUNTY COUNCIL
PROJECT:	PART XI CHURCH FIELDS HOUSING AND EASTERN LINEAR PARK DEVELOPMENT
DRAWING:	BOUNDARY PLAN

ISSUE STATUS: PLANNING

DRAWING NO.	REVISION
Fc.01-DR-2003	A

PROJECT NO	SCALE	SHEET SIZE	DRAWN BY	CHECKED BY	1st ISSUE
Fc.01	1:500	A1	lh	df	19.10.2021

NORTH

APR 26 09:54:45 01-DP-08 26 2099