Keyplan - scale n /a

04 Section DD

Scale 1:100

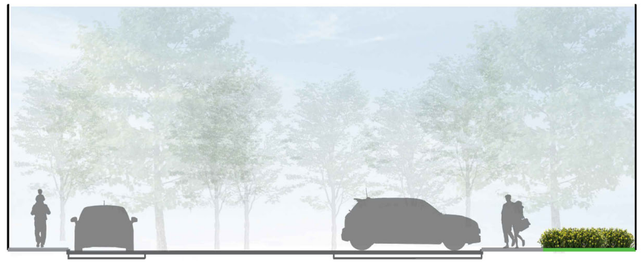

05 Section EE

Scale 1:100

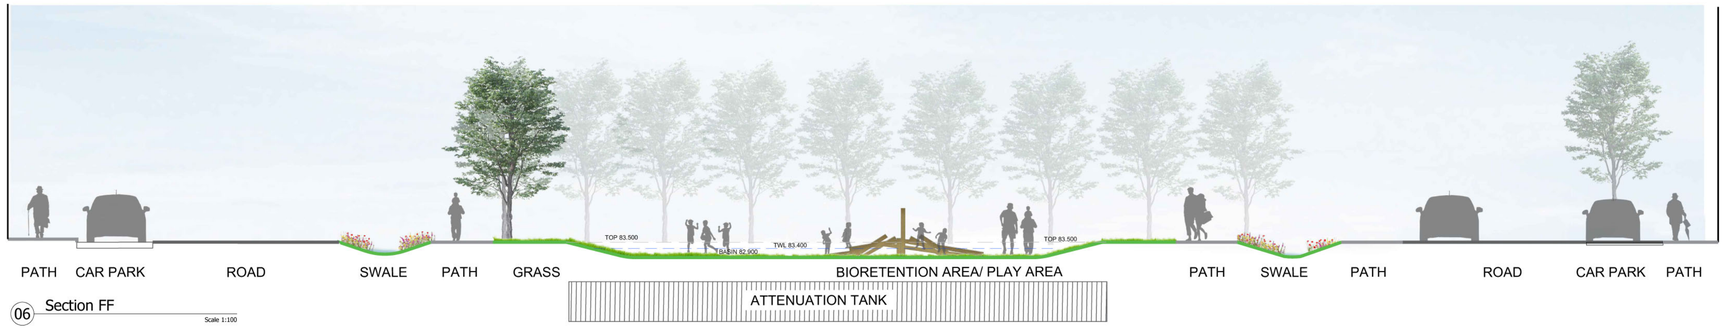

06 Section FF

Scale 1:100

Rev	Date	Drawn	Checked	Description

Notes

COPYRIGHT © ALL RIGHTS RESERVED.
THIS WORK IS COPYRIGHT AND CANNOT BE REPRODUCED OR COPIED IN ANY FORM WITHOUT THE WRITTEN PERMISSION OF THE ORIGINATOR.
DO NOT SCALE FROM THIS DRAWING. WORK ONLY FROM FIGURED DIMENSIONS.
THIS DRAWING TO BE READ IN CONJUNCTION WITH RELEVANT CONSULTANT'S DRAWINGS.

Ordnance Survey Ireland Licence No CYAL60306634
© Ordnance Survey Ireland/Government of Ireland

Project	Church Fields East	Project No.	6973
Drg.	Landscape Sections Sheet 2 of 2	Drawing No.	6973_306 Rev. -
Scales	1:100 @A1	Status	Planning
Date	May 2023		

Mountpleasant Business Centre, Ranelagh, Dublin D06 X7P8
Tel: +353(0)1 2081900
mail@bradyshipmanmartin.com
www.bradyshipmanmartin.com

Drn.	Chd.	Passed
CS	TB	

BSM Est. 1968