NOTIFY ARCHITECT OF ANY DISCREPANCIES. CHECK DIMENSIONS ON SITE. DO NOT SCALE. USE FIGURED DIMENSIONS ONLY

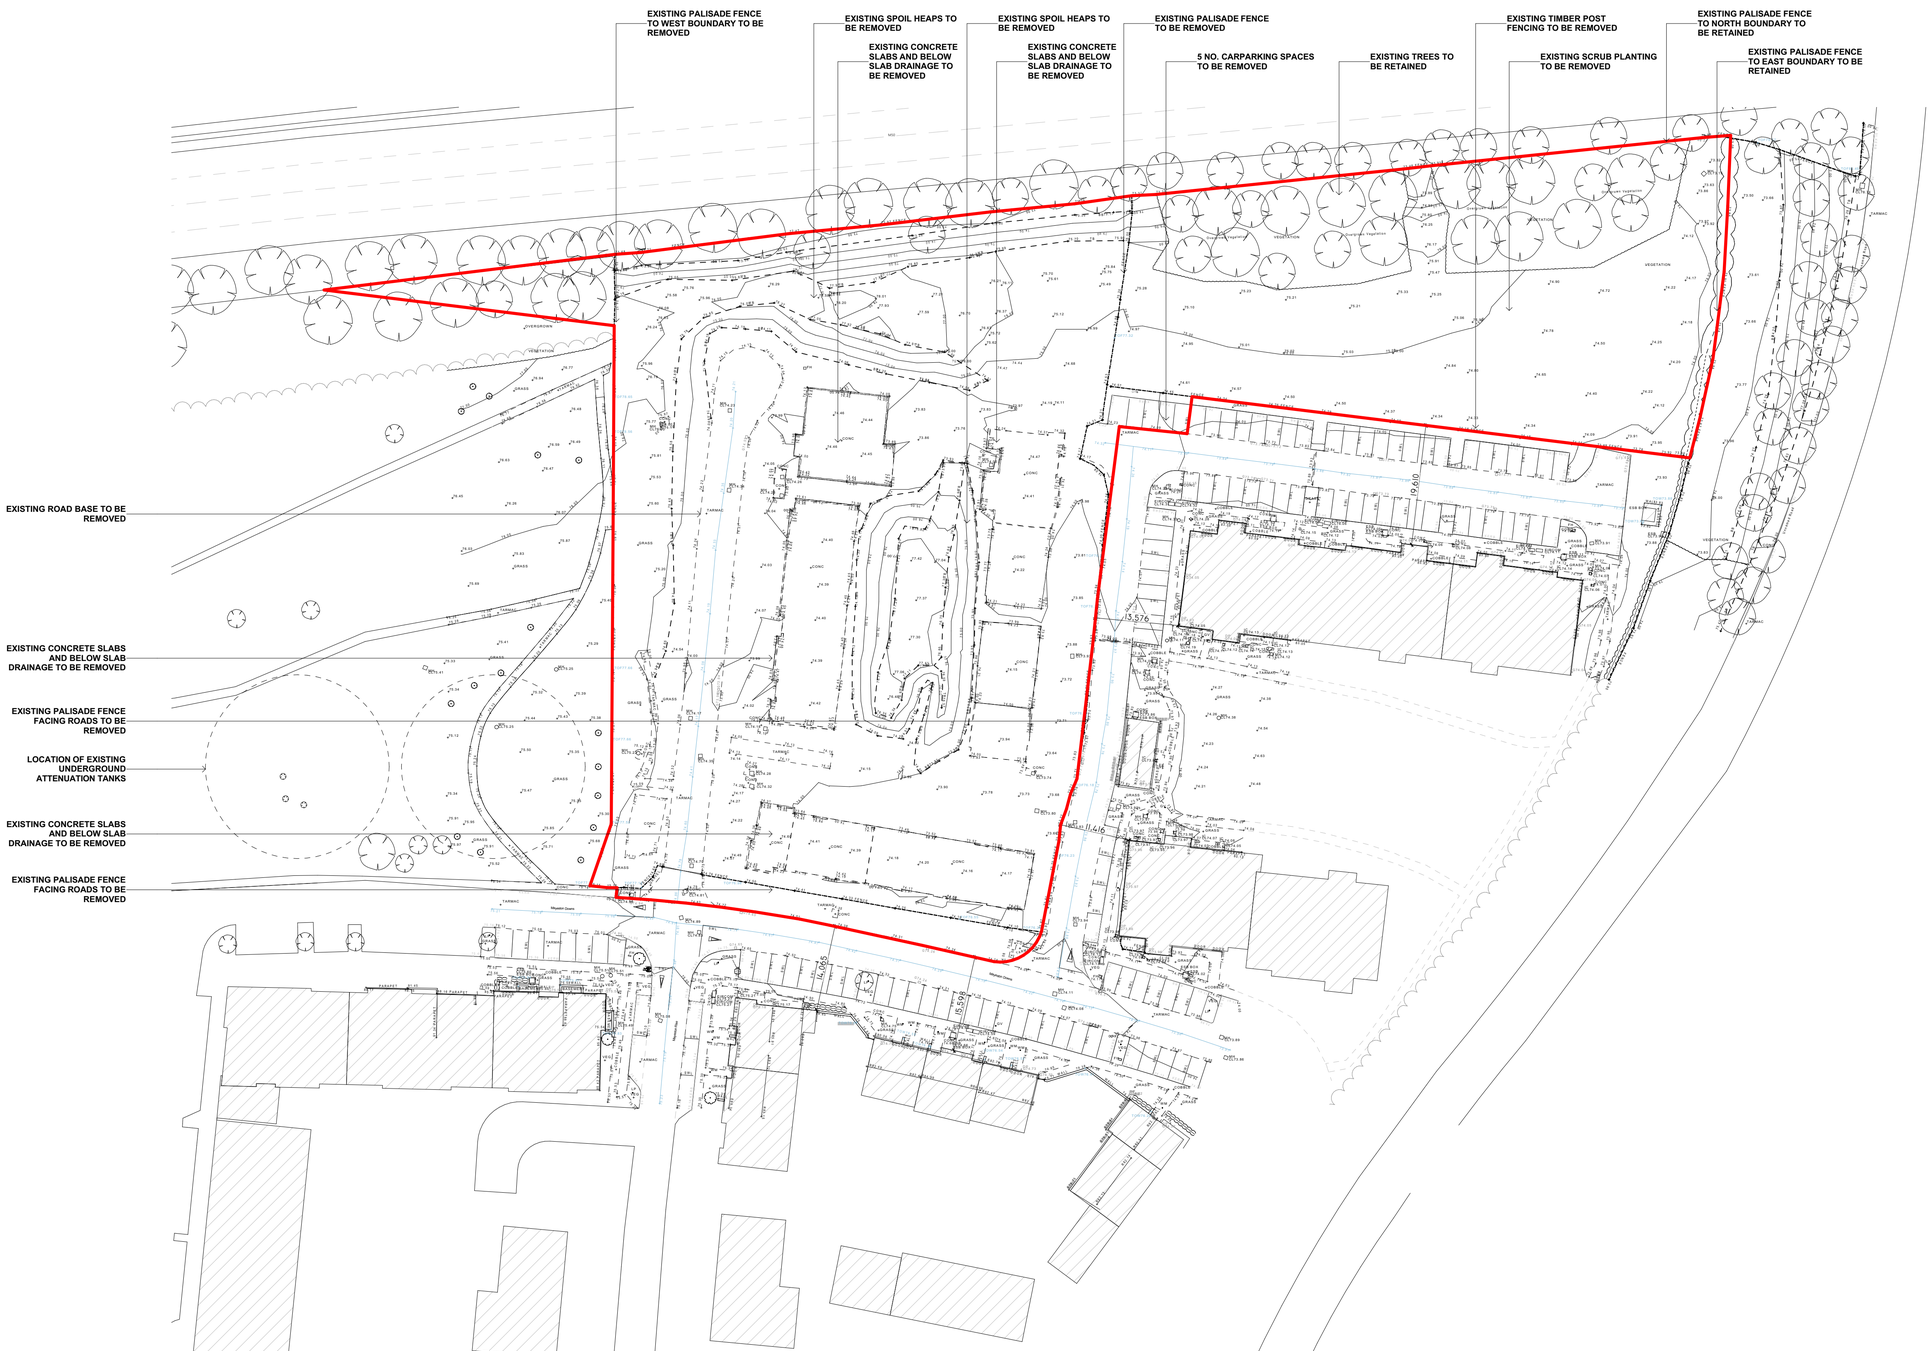


01 P0002 EXISTING SITE LAYOUT PLAN
1:500

N

SUBJECT SITE BOUNDARY

RURAL/NATURAL FEATURES :

BUSH
SAPLING
TREE
HEDGE
TROUGH
CATTLE GRID
LINEWORK:
EMBANKEMENT TOP 101.50
DRAIN 101.50
BREAKLINE 101.50
BUILDING 101.50
KERB BOTTOM 101.50
WALL 101.50
PATH/CHANGE SURFACE 101.50
O/HEAD ELECTRICITY
O/HEAD TELECOM

STREET FURNITURE :

BOLLARDS
BORE HOLE
BUS STOP
CRASH BARRIER
ELECTRICITY POLE EP-
EARTHING ROD
GATE
GROUND LIGHT LT-
ILLUMINATED BOLLARD BOL
LAMP POST LP-
MARKER POST MKR +
POST
POST BOX
ROADSIGN
SIGN POST
TELEPHONE BOX TB
TELEPHONE POLE TP-
TRAFFIC LIGHT TL-
TRIAL PIT

SERVICES :

AIR VALVE AV +
ARMSTRONG JUNCTION AJ
CABLE TV IC CATV
COVER LEVEL CL
EIRCOM COVER EIRCOM
EIRCOM JUNCTION BOX EIRCOM BOX
ELECTRICAL CABLE PIT ECP
ESAT COVER ESAT
ESB COVER ESB
ESB JUNCTION BOX ESB BOX
FIRE HYDRANT FH
GAS VALVE GV
GULLY G
INSPECTION COVER IC
MANHOLE MH
SEPTIC TANK SEPTIC
SLUICE VALVE SV
STOPCOCK ST

SERVICES :

SERVICE BOX ( UNKNOWN ) TLIC
TRAFFIC COVER VENT
VENT WM +
WATER METER UTO
UNABLE TO LIFT

LEVELS :

BED LEVEL + BED101.50
EAVE LEVEL + E101.50
FLOOR LEVEL + FL101.50
INVERT LEVEL + IL101.50
ROAD LEVEL + 101.50
RIDGE LEVEL + R101.50
SOFFIT LEVEL + SL101.50
SPOT LEVEL + 101.50
TOP OF FENCE LEVEL + TOF101.50
TOP OF WALL LEVEL + TOW101.50
WATER LEVEL + WL101.50
SURVEY CONTROL STATION

© O'Briain Beary Architects

| REVISION | NOTE | DATE |
|---|---|---|

CLIENT: FINGAL COUNTY COUNCIL

PROJECT: MAYESTON, POPPINTREE

DRAWING: EXISTING SITE LAYOUT

obriain:beary

O'Briain Beary Architects
C1 The Steelworks Foley Street Dublin 1
t+353 1 855 9040
info@obriainbeary.ie www.obriainbeary.ie

| DATE: | SCALE: | JOB NO: | DRAWING NO. | REV: |
|---|---|---|---|---|
| 27/10/2023 | AI @ 1:500 | 21.17 MAY | P0002 | - |