Planning Pack Map

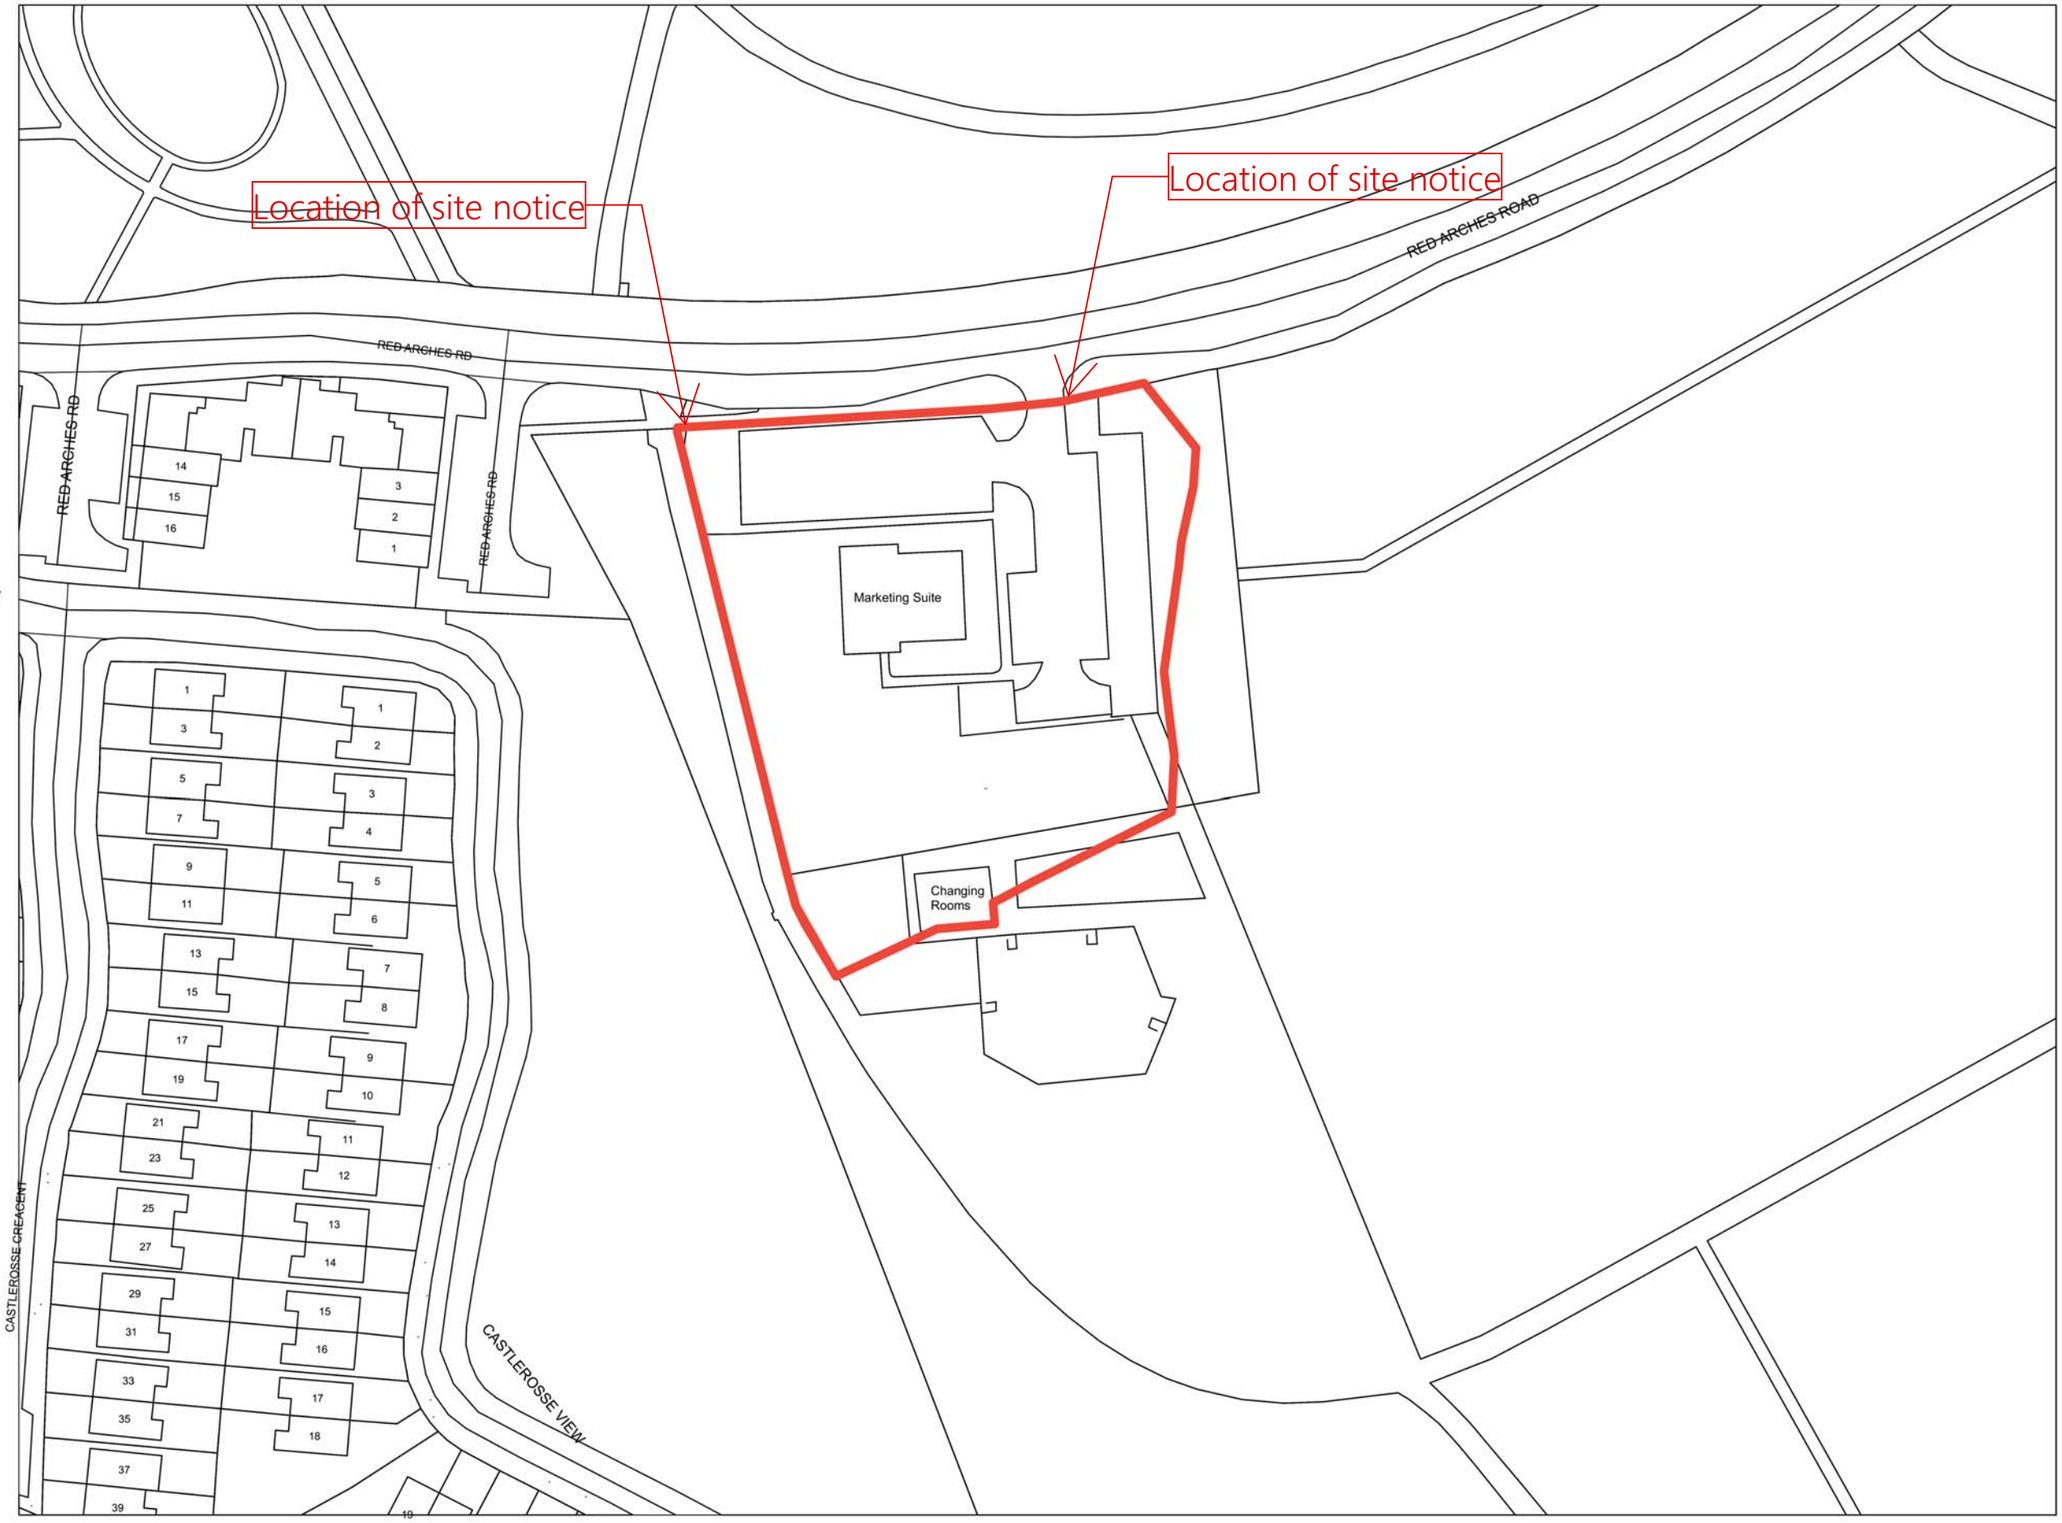

GENERAL NOTES

±0.00 = FINISHED GROUND FLOOR LEVEL

FOR PLANNING PURPOSES ONLY.
COPYRIGHT RESERVED.

LEGEND

SITE BOUNDARY = 0.575 (ha)

Description:
Digital Cartographic Model (DCM)

Publisher / Source:
Ordnance Survey Ireland (OSi)

Centre Point Coordinates:
X,Y= 723898.8421,740484.5636

Map Series | Map Sheets
1:1,000 | 3133-10
1:1,000 | 3134-06
1:2,500 | 3134-A
1:2,500 | 3133-B

License / Copyright:
Ordnance Survey Ireland 'Terms of Use' apply.
Please visit 'www.osi.ie/about/terms-conditions'.

© Ordnance Survey Ireland, 2021

Compiled and published by Ordnance Survey Ireland, Phoenix Park, Dublin 8, Ireland.

Unauthorised reproduction infringes Ordnance Survey Ireland and Government of Ireland copyright.

All rights reserved. No part of this publication may be copied, reproduced or transmitted in any form or by any means without the prior written permission of the copyright owners.

The representation on this map of a road, track or footpath is not evidence of the existence of a right of way.

Ordnance Survey maps never show legal property boundaries, nor do they show ownership of physical features.

No.	Revision	Date	By	Chk'd	App'd
P-01	PLANNING ISSUE	30/08/23	KM	EW	MH

PROJECT STAGE
PLANNING

Henchion + Reuter Architects
Dublin + Berlin

The Barracks, 76 Irishtown Road, Dublin 4, Ireland
t. +353 (0)1 6674740
e. info@henchion-reuter.com
w. www.henchion-reuter.com

CLIENT
FINGAL COUNTY COUNCIL

PROJECT
BALDOYLE COMMUNITY CENTRE

DRAWING TITLE
Site Location Map

DRAWING NO.
BCC-HRA-ZZ-00-DR-A-001 | P-01

SCALE
1:1000

DATE
Work in Progress

DRAWN: KM | CHECKED: EW | MH

DRAWING DIMENSIONS
297 x 420mm