1 Site A First Floor
1 : 200

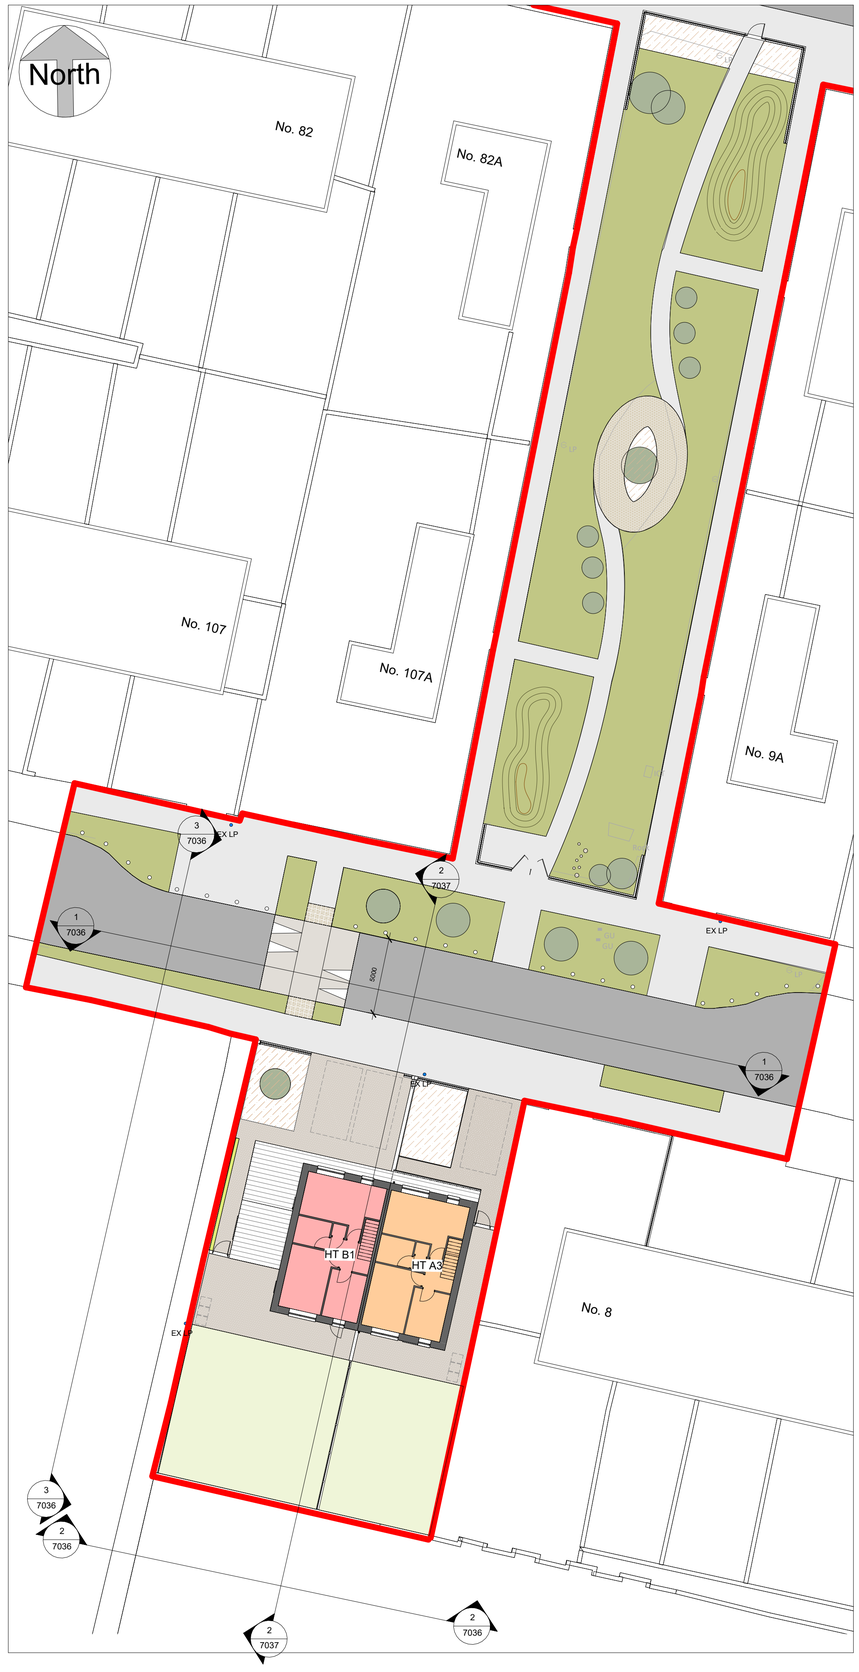

2 Site B First Floor
1 : 200

A1

GENERAL NOTES:
1. USE FIGURED DIMENSIONS ONLY - DO NOT SCALE.
2. ALL DRAWINGS TO BE READ IN CONJUNCTION WITH CONSULTANT ENGINEERS' DRAWINGS & SPECIFICATIONS, AS WELL AS FSC & DAC DOCUMENTATION.
3. ANY DISCREPANCIES TO BE BROUGHT TO THE ARCHITECT AND DESIGN TEAMS ATTENTION.
4. INFORMATION EXTRACTED & PROVIDED FROM BIM MODELS (E.G. PDF) TO TAKE PRECEDENCE.

NOTES:

Extent of Works

LEGEND - Unit Types

- Unit Type A - 3 Bed 5 Person 2 Storey Dwelling
- Unit Type B - 4 Bed 7 Person 2 storey Dwelling (2 No. UD)
- Unit Type C - 1 Bed 2 Person Apartment 3 No. (UD)
- Unit Type D - 2 Bed 3 Person Apartment 3 No. (UD)
- Unit Type E - 2 Bed 3 Person Apartment

TOTAL : 21 Units
Site A = 19 Units
Site B = 2 Units

(9 Houses, 12 Apartments inc. 8 UD Units)

LEGEND - Surface Finishes

- Permeable Block Paving to engineers details.
- Concrete Paving
- Tarmac Roads to engineers details.
- Insitu Concrete Footpath to engineers details.
- Proposed Ground cover and herbaceous planting
- Grassed lawn Private / Communal Gardens.
- Perimeter Hedging / buffer planting
- Grassed lawn Public Open space

REV.	DATE	DESCRIPTION

CWMF STAGE: **STAGE 2**

PROJECT: **Fortlawn Infill Sites**

PROJECT ADDRESS: **Fortlawn, Clonsilla, Dublin 15**

DWG TITLE: **Proposed Site Development Plan First Floor**

DWG NO.: **23-257-XX-X-ZZZ-DR-FCC-AR-7031**

REV.	PURPOSE CODE	ACCEPT. CODE	PROJECT NO. 23-257
			SCALE 1 : 200
DATE			DRN BB CHK AP

Comhairle Contae Fhine Gall
Fingal County Council

Architects Department:
Fingal County Council, Main St., Swords, Co. Dublin. K67 X8Y2

County Architect:
Fionnuala May Dip.Arch, B.Arch. Sc., MUBC, MRIAI

P: 01 890 5050 **E:** architects.department@fingal.ie