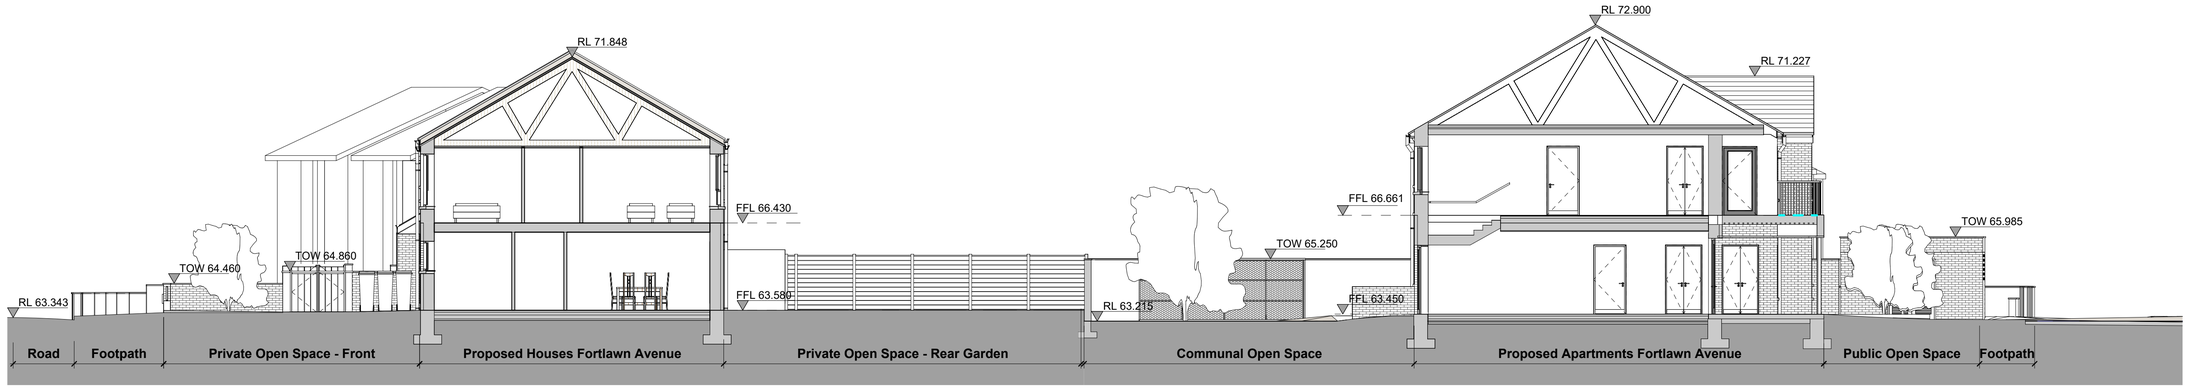

1 Section CC - Site A Proposed Terrace Housing

1 : 100

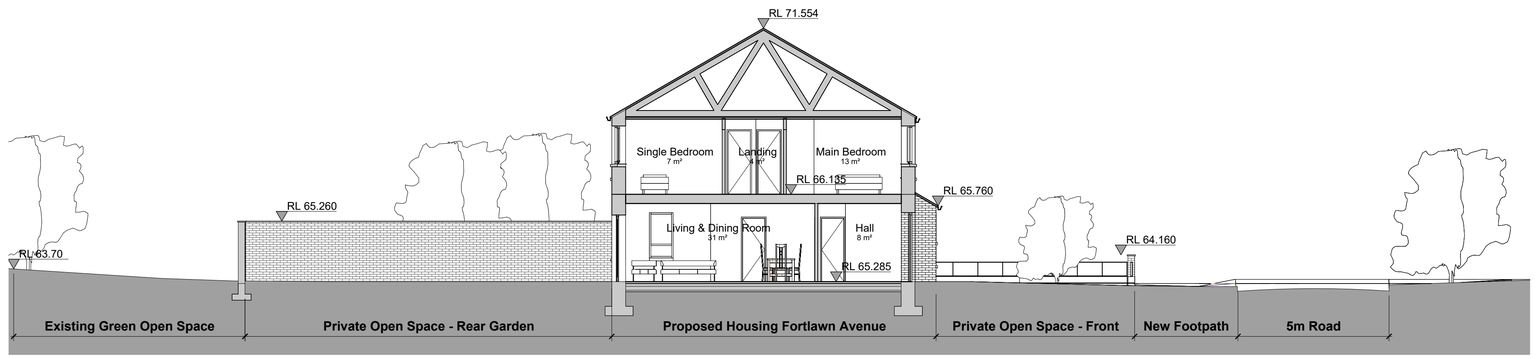

2 Section GG - Site B Proposed Housing

1 : 100

A1

GENERAL NOTES:
1. USE FIGURED DIMENSIONS ONLY - DO NOT SCALE.
2. ALL DRAWINGS TO BE READ IN CONJUNCTION WITH CONSULTANT ENGINEERS' DRAWINGS & SPECIFICATIONS, AS WELL AS FSC & DAC DOCUMENTATION.
3. ANY DISCREPANCIES TO BE BROUGHT TO THE ARCHITECT AND DESIGN TEAMS ATTENTION.
4. INFORMATION EXTRACTED & PROVIDED FROM BIM MODELS (E.G. PDF) TO TAKE PRECEDENCE.

NOTES:

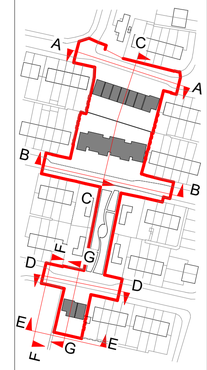

REV.	DATE	DESCRIPTION

CVMF STAGE: **Planning**

PROJECT: **Fortlawn Infill Sites**

PROJECT ADDRESS: **Fortlawn, Clonsilla, Dublin 15**

DWG TITLE: **Site Sections**

DWG NO.: **23-257-X-XX-ZZZ-DR-FCC-AR-7037**

REV.	PURPOSE CODE	ACCEPT. CODE	PROJECT NO. 23-257
			SCALE As indicated
DATE			DRN COM CHK BB

Comhairle Contae Fhine Gall
Fingal County Council

Architects Department:
Fingal County Council, Main St., Swords, Co. Dublin. K67 X8Y2

County Architect:
Fionnuala May Dip.Arch, B.Arch. Sc., MUBC, MRIAI

P: 01 890 5050 **E:** architects.department@fingal.ie