Note: Levels vary between blocks. Refer to Site Plan for levels.

1 HT A3 - Proposed Front Elevation

1 : 50

2 HT A3 - Proposed Rear Elevation

1 : 50

1 - BRICKWORK - STRETCHER BOND

2 - SELF COLOURED RENDER

3 - FIBRE CEMENT ROOF TILES

4 - GLAZING

5 - ALUMINIUM FACIA & SOFFIT

6 - UPVC RAIN WATER GOODS

7 - SOLAR PANELS

8 - FIBER CEMENT ROOF CANOPY

9 - POWDER COATED ALUMINIUM

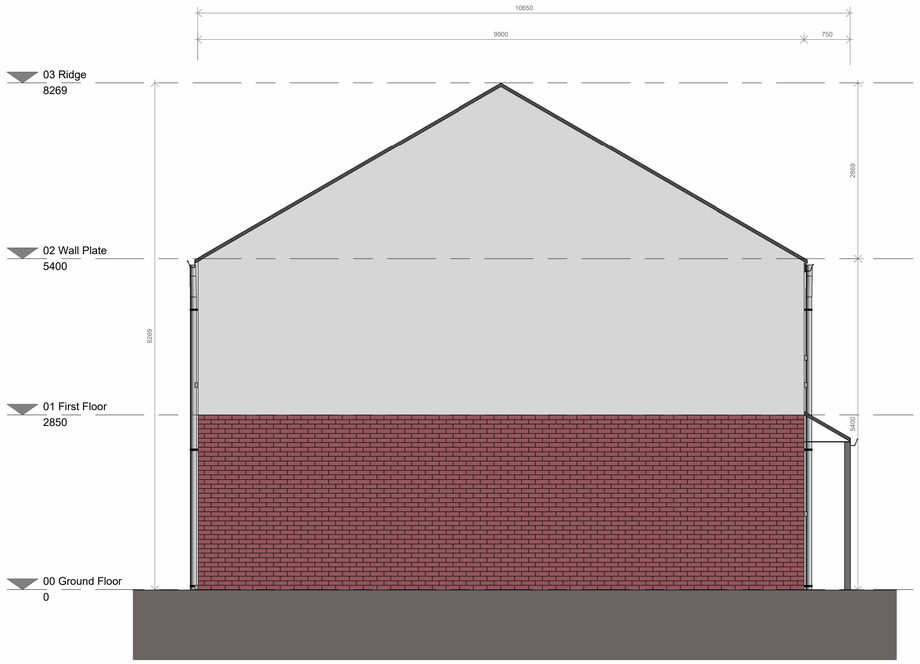

3 HT A3 - Proposed Gable Elevation

1 : 50

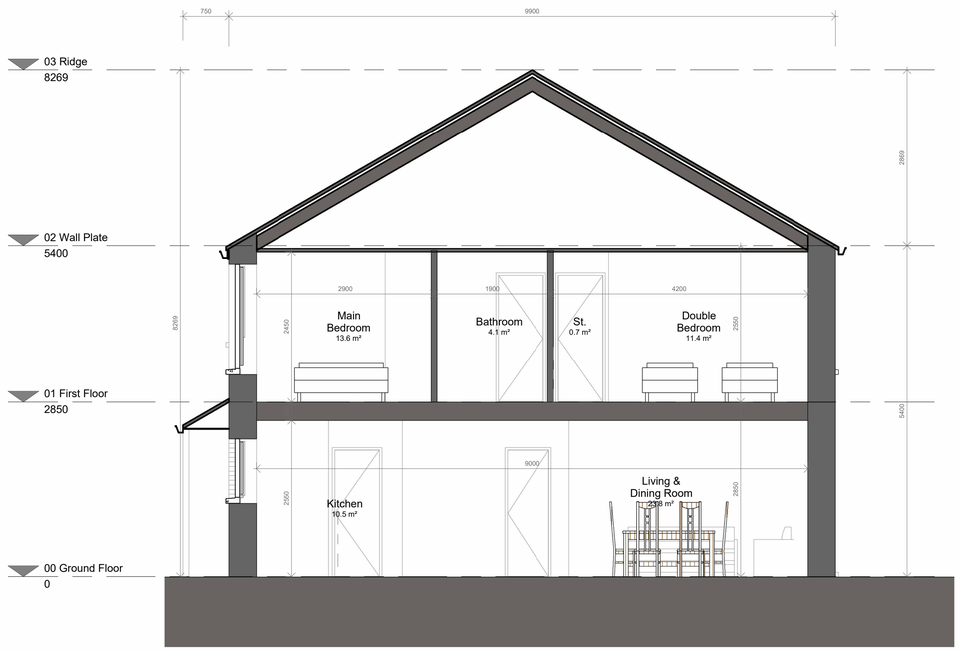

4 HT A3 - Proposed Section A-A

1 : 50

A1

GENERAL NOTES:
1. USE FIGURED DIMENSIONS ONLY - DO NOT SCALE.
2. ALL DRAWINGS TO BE READ IN CONJUNCTION WITH CONSULTANT ENGINEERS' DRAWINGS & SPECIFICATIONS, AS WELL AS FSC & DAC DOCUMENTATION.
3. ANY DISCREPANCIES TO BE BROUGHT TO THE ARCHITECT AND DESIGN TEAMS ATTENTION.
4. INFORMATION EXTRACTED & PROVIDED FROM BIM MODELS (E.G. PDF) TO TAKE PRECEDENCE.

NOTES:

keyplan
1 : 2000

REV.	DATE	DESCRIPTION

CWMF STAGE: **Stage 2 - Design**

PROJECT: **Fortlawn Infill Sites**

PROJECT ADDRESS: **Fortlawn, Clonsilla, Dublin 15**

DWG TITLE: **HOUSE TYPE A3 (EoT, 3B5P2S) - GA DRAWINGS**

DWG NO.: **23-257-XX-X-ZZZ-DR-FCC-A-7044**

REV.	PURPOSE CODE	ACCEPT. CODE	PROJECT NO. 23-257
			SCALE As indicated
DATE			DRN BB CHK AP

Comhairle Contae
Fhine Gall
Fingal County
Council

Architects Department:
Fingal County Council, Main St., Swords, Co. Dublin. K67 X8Y2

County Architect:
Fionnuala May Dip.Arch, B.Arch. Sc., MUBC, MRIAI

P: 01 890 5050 **E:** architects.department@fingal.ie