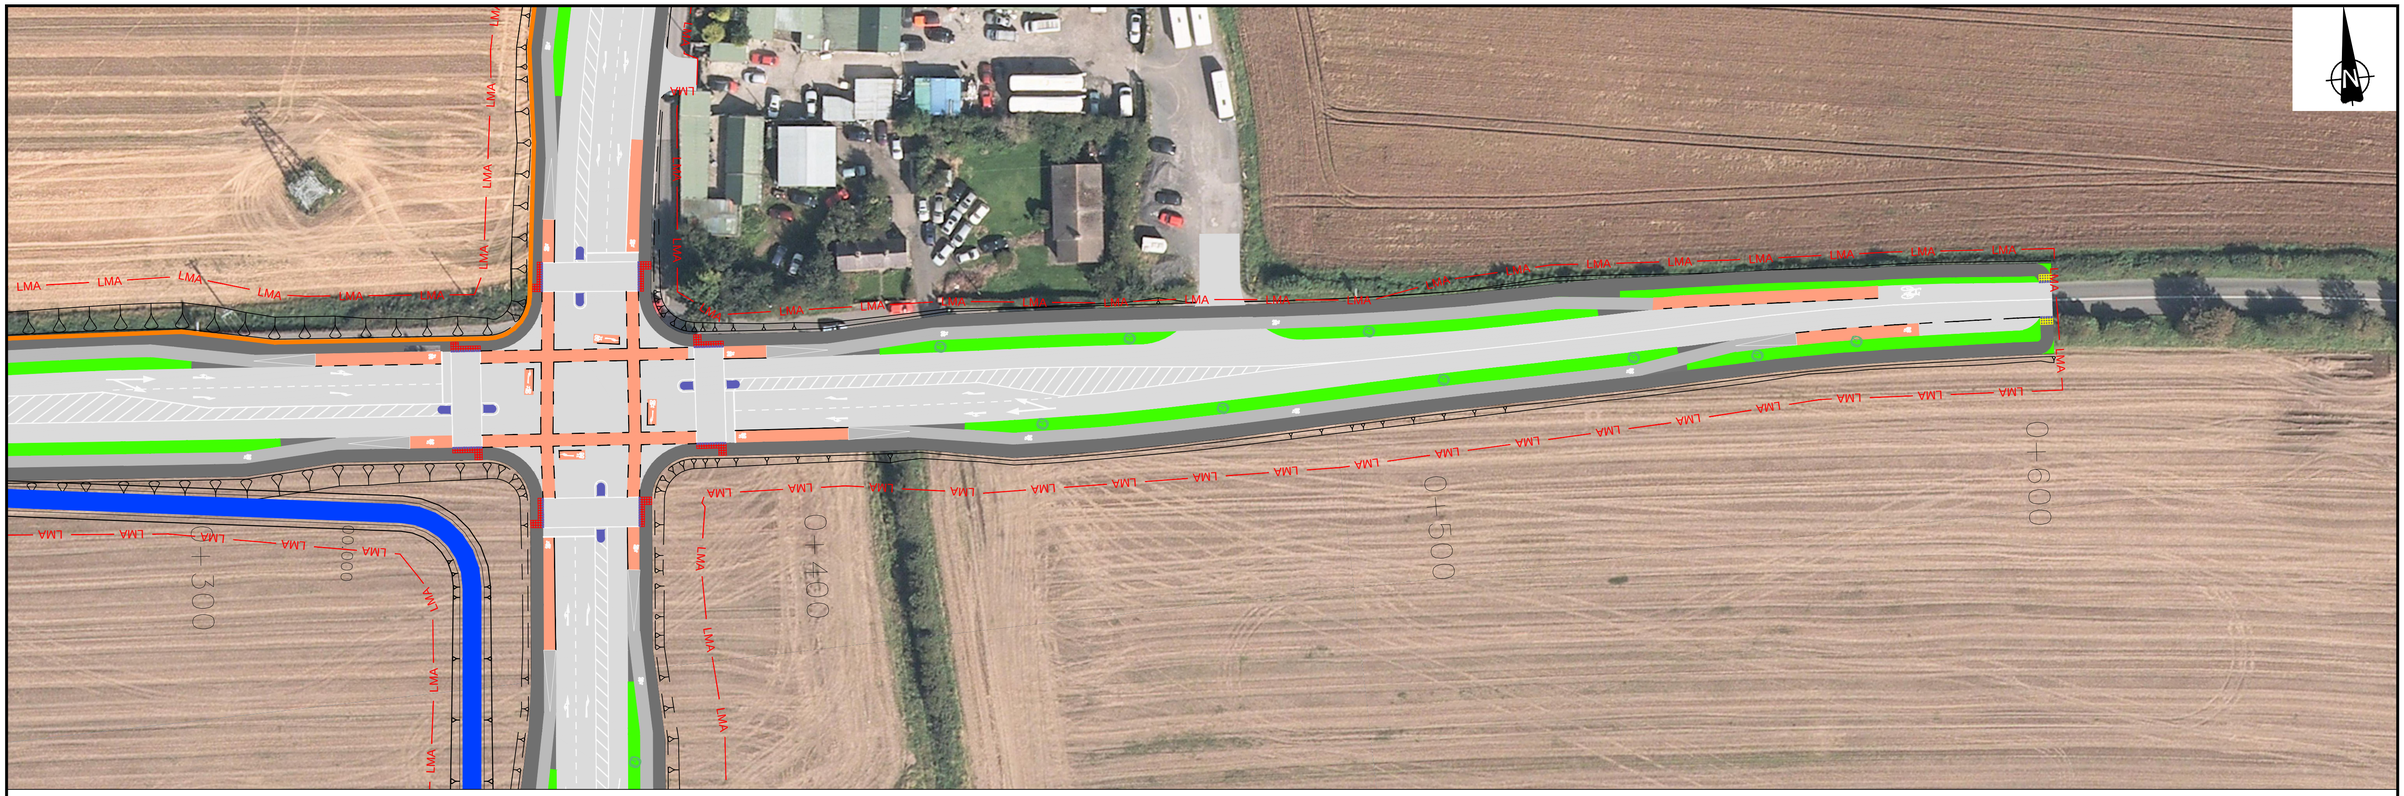

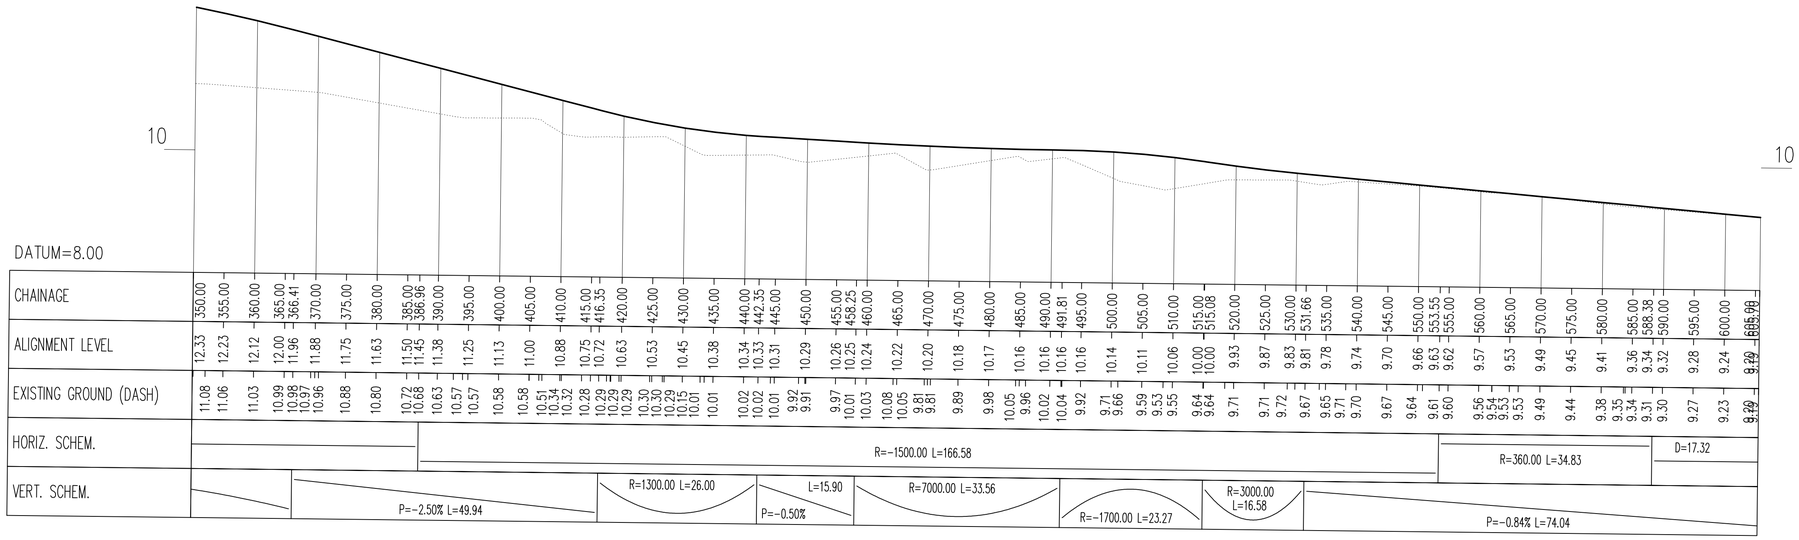

MAYNE ROAD – LONGITUDINAL PROFILE

SCALE: 1:500/50 @ A1
1:1000/100 @ A3

0m 15m 30m 45m 60m
Scale Bar 1:500 at A1 Size
1:1000 at A3 Size

Fingal County Council
Comhairle Contae Fhine Gall

Fingal County Council,
County Hall,
Main Street,
Swords,
County Dublin

HalcrowBarry

Halcrow Barry Limited
Classon House
Dundrum Business Park,
Dundrum Road
Dublin 14,
Ireland

Phone: +353-1-485 1400
Email: info@jbbarry.ie

Rev.	Date	By	Amendments
A	11/11/16	AM / DH	DRAFT

Job
HOLE IN THE WALL ROAD JUNCTION UPGRADE

Title
PLAN & PLOT
SHEET 2 OF 4

Issue Details		Office Use Only	
Designed: JG	Draft	X	Job No. Y5138
Drawn: AM	Approval		Date: NOVEMBER 2016
Checked: DH	Tender		Drawing No. Y5138-PL-008
Approved: LP	Construction		Rev. A
Scale: 1:500 @ A1, 1:1000 @ A3	Record		File Ref. Y5138