Comhairle Contae Fhine Gall
Fingal County Council

Roinn na nOibríochtaí
Operations Department

PROPOSED 30km/h SPEED LIMITS
- SUTTON PARK , DOWNS, COURT, LAWNS, GROVE & ROAD - BAYSIDE WALK, CRESCENT, PARK, BOULEVARD & SQUARE - VERBENA AVENUE, LAWNS PARK & GROVE - ALDEN ROAD, DRIVE & PARK - SARTO PARK, ROAD & RISE - DEL VAL BEACH VIEW, COURT & AVENUE - RONCALLI ROAD - MONTINI ROAD - PACELLI AVENUE

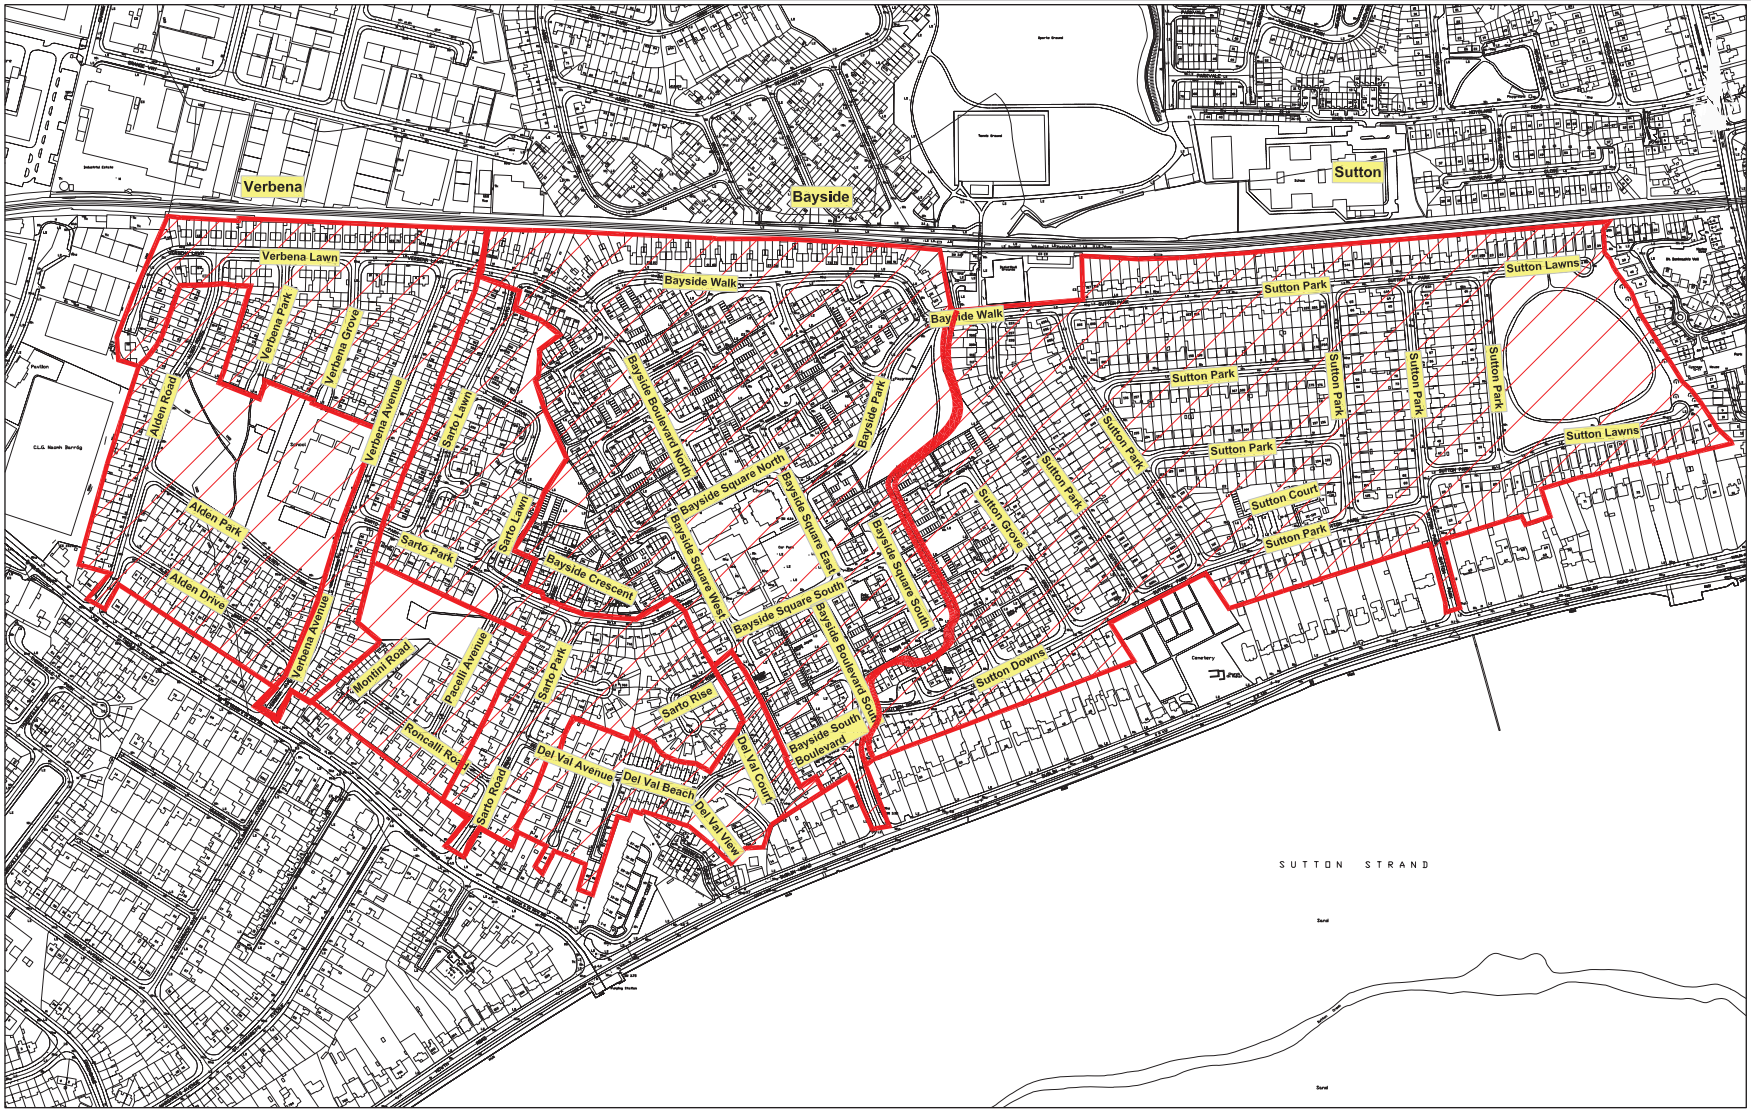

TYPICAL SIGNAGE LAYOUT

LEGEND

-Proposed Residential and Housing Estate 'Slow Zone' - Speed LImit 30km/h

Comhairle Contae Fhine Gall
Fingal County Council
OPERATIONS DEPARTMENT
TRAFFIC OPERATIONS PROJECTS UNIT
FINGAL COUNTY HALL, CIVIC OFFICE,
BLANCHARDSTOWN, DUBLIN 15.
Tel: (01)870 4465

No.	DATE	REVISION

SCALE:-	NTS
DATE:-	MAY 2017
DRAWN:-	COF

PROJECT TITLE: 30km/h SPEED LIMIT

DRAWING TITLE: SUTTON PARK , DOWN, LAWNS, GROVE & ROAD - BAYSIDE WALK, CRESCENT, PARK, BOULEVARD & SQUARE - VERBENA AVENUE, LAWNS PARK & GROVE ALDEN ROAD, DRIVE & PARK - SARTO PARK, ROAD & RISE - DEL VAL BEACH VIEW, COURT & AVENUE - RONCALLI ROAD - MONTINI ROAD - PACELLI AVENUE

SENIOR ENGINEER: Colm Keenan

PROJECT ENGINEERS: Silvana Di Cioccio

DRAWING. NO: 30km/h-2017-SPL1-007