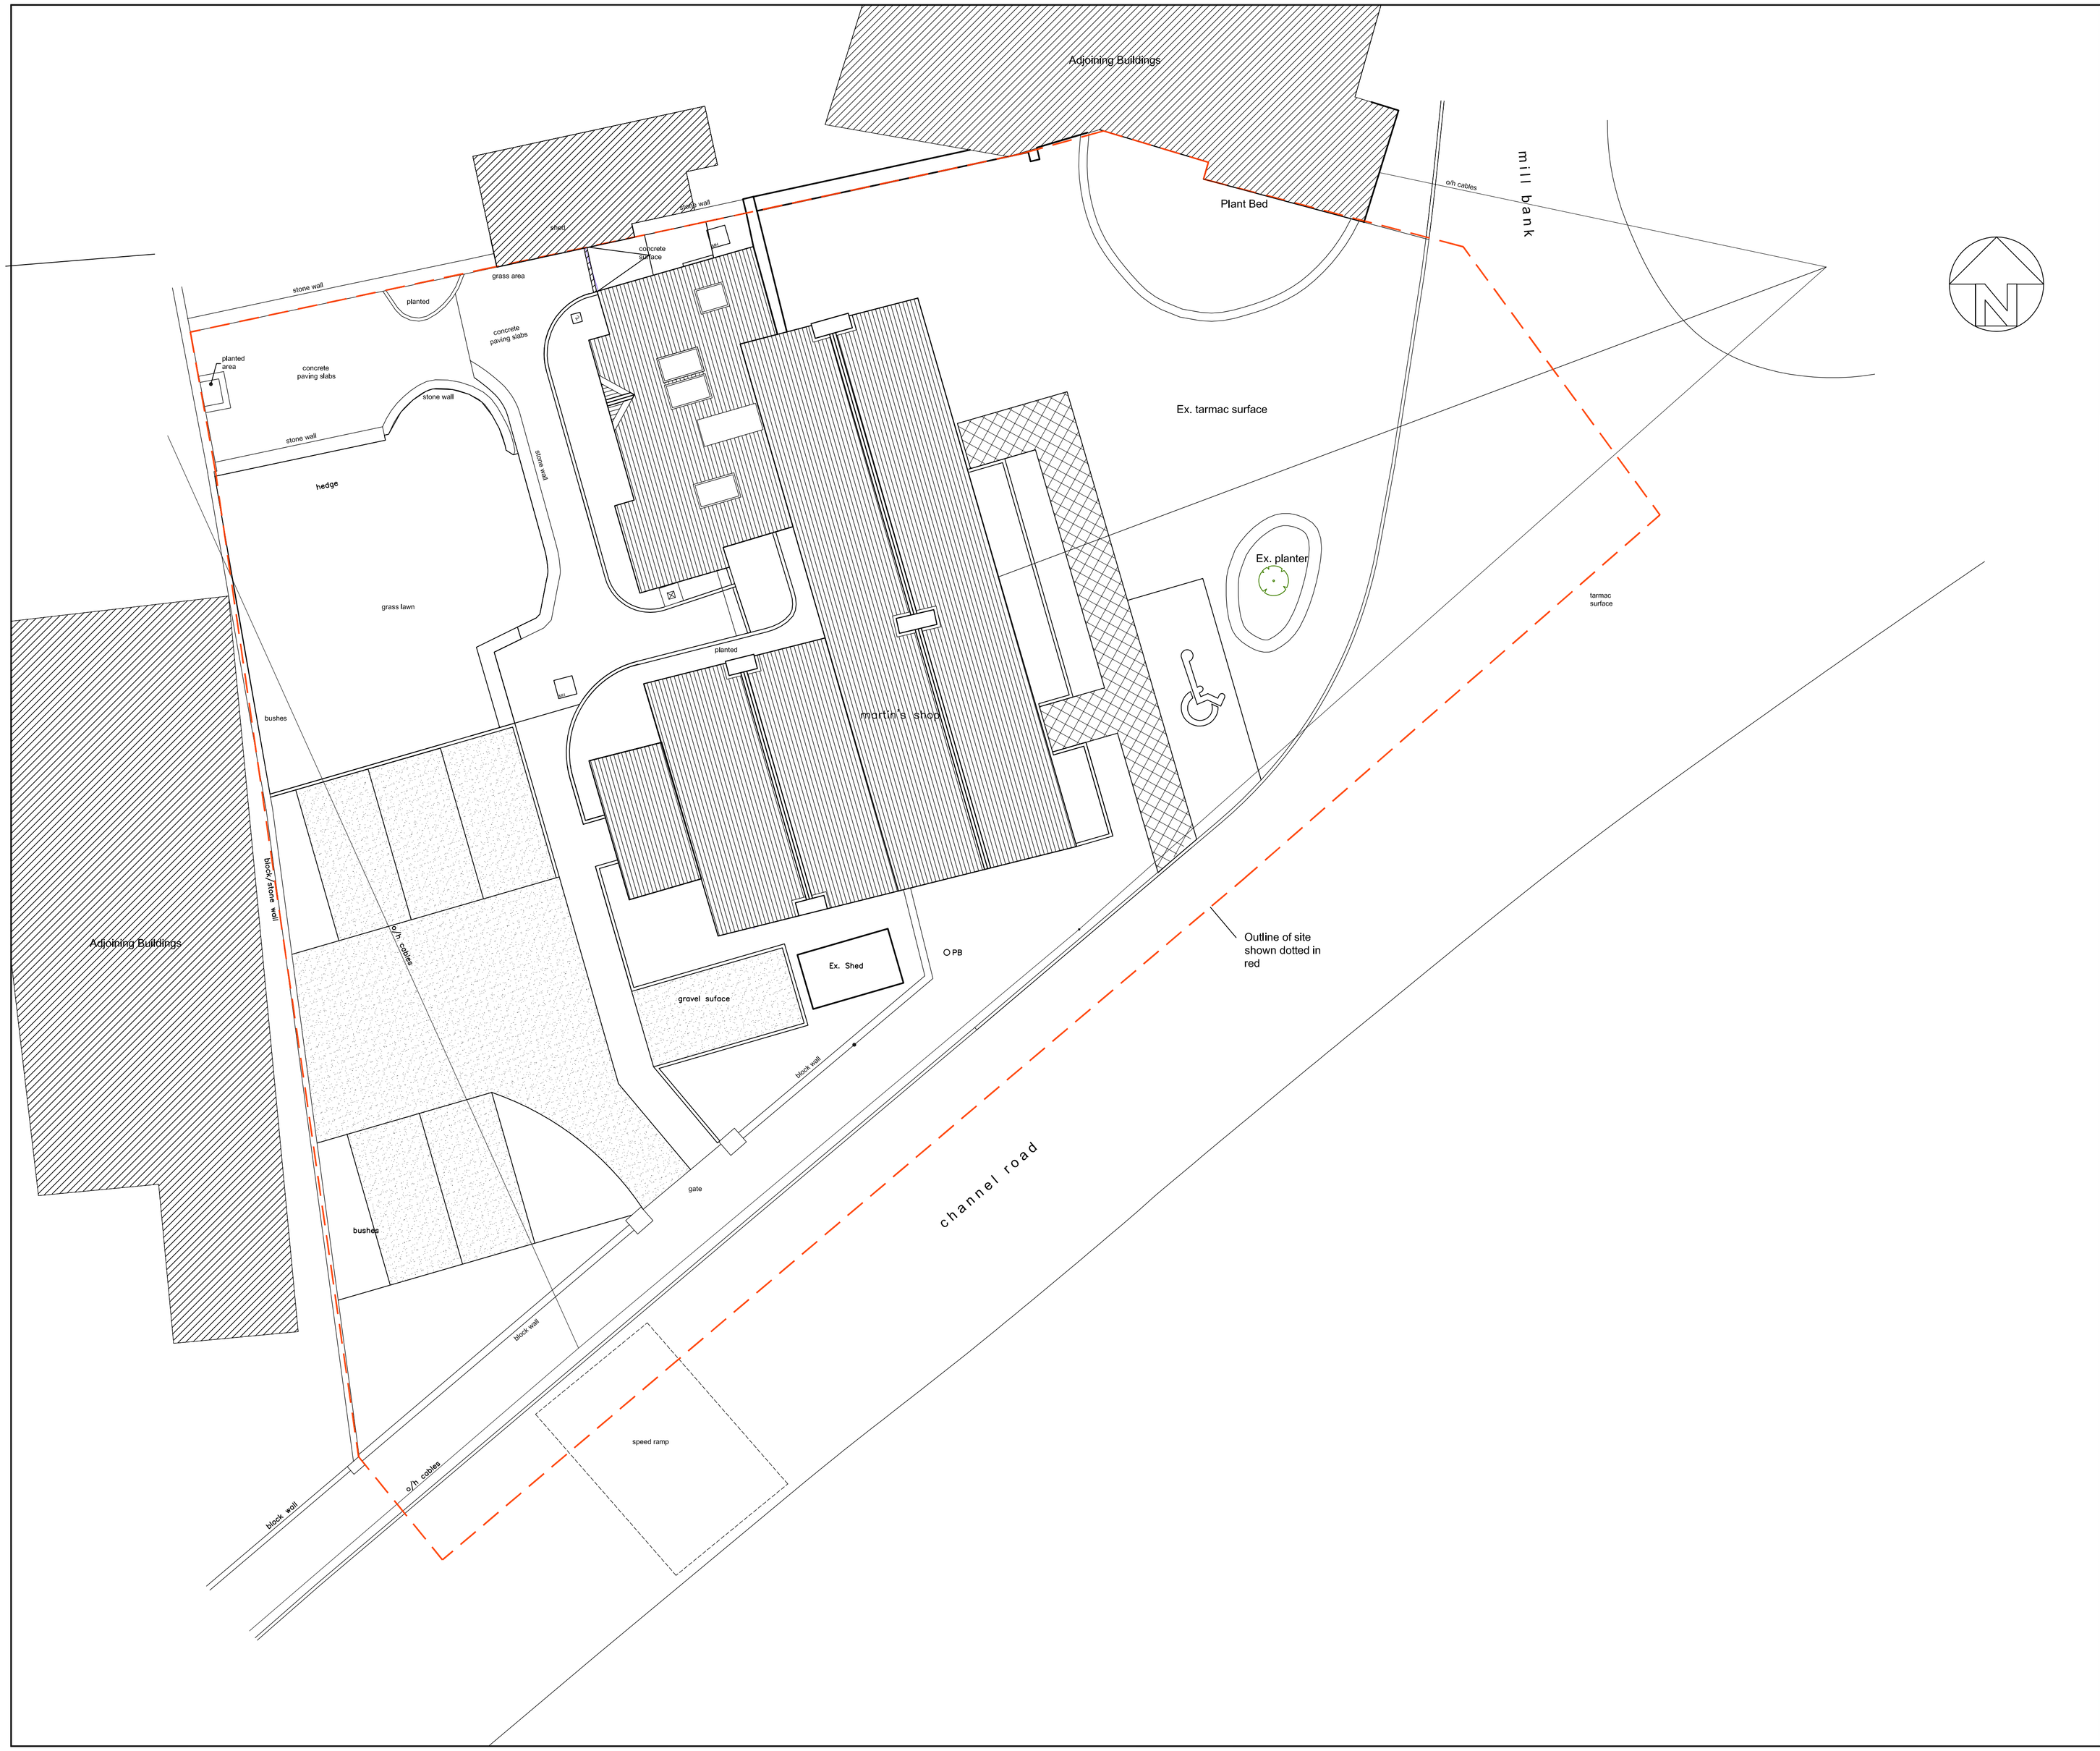

REV.:	DATE:	DRWN.:	DESCRIPTION:	INIT.:

FIGURED DIMENSIONS ONLY TO BE USED

THIS DRAWING IS COPYRIGHT ©

F L A N A G A N
ARCHITECTS
8, Argus House, Greenmount Office Park, Harold's Cross, Dublin 6W
Tel: (01) 4730034 Fax: (01) 4730043 email: info@flanaganarchitects.ie

PROJECT: RUSH MYF REFURBISHMENT

CLIENT: FINGAL COUNTY COUNCIL

DRAWING: EXISTING SITE LAYOUT PLAN

SCALE:	DRAWN BY:	
1:100 (at A1)	Paul Flanagan	
DATE: Jan. 2019	DRAWING NO. 11715 SK-8	REV.

11/01/2019 16:26:13