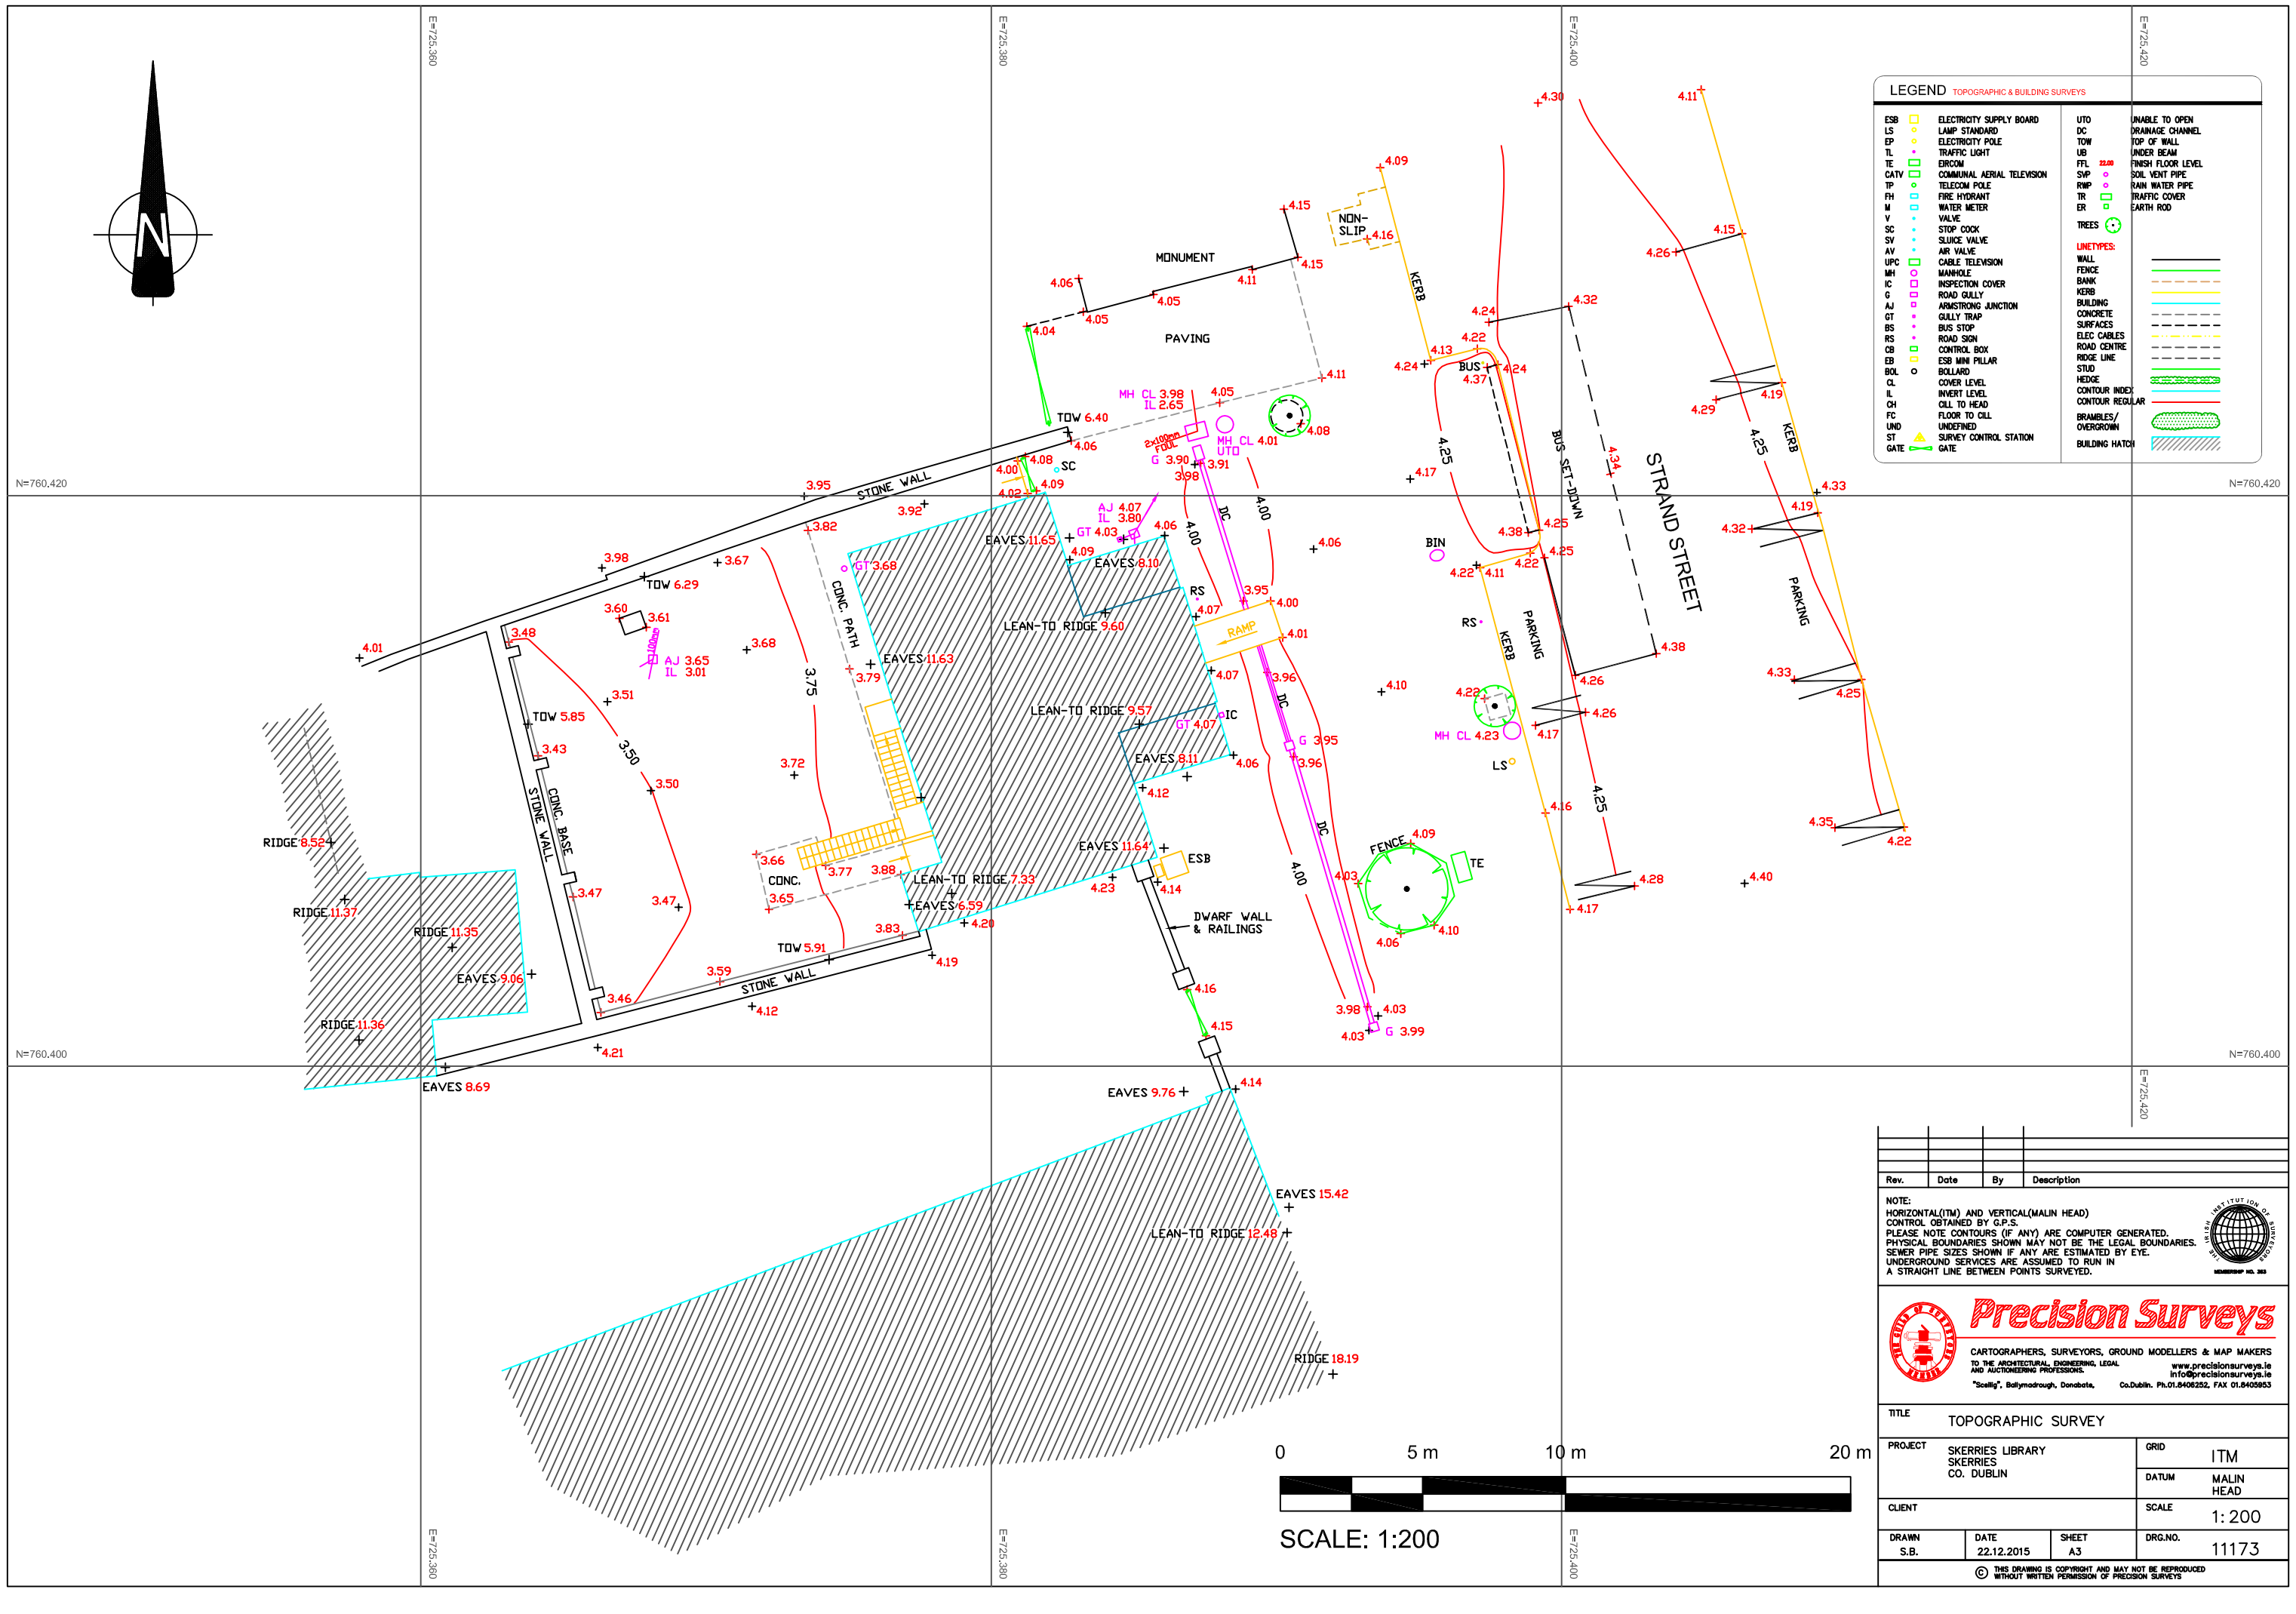

Rev.	Date	By	Description

NOTE:
HORIZONTAL(ITM) AND VERTICAL(MALIN HEAD)
CONTROL OBTAINED BY G.P.S.
PLEASE NOTE CONTOURS (IF ANY) ARE COMPUTER GENERATED.
PHYSICAL BOUNDARIES SHOWN MAY NOT BE THE LEGAL BOUNDARIES.
SEWER PIPE SIZES SHOWN IF ANY ARE ESTIMATED BY EYE.
UNDERGROUND SERVICES ARE ASSUMED TO RUN IN
A STRAIGHT LINE BETWEEN POINTS SURVEYED.

MEMBERSHIP NO. 353

Precision Surveys
CARTOGRAPHERS, SURVEYORS, GROUND MODELLERS & MAP MAKERS
TO THE ARCHITECTURAL, ENGINEERING, LEGAL AND AUCTIONEERING PROFESSIONS.
www.precisionsurveys.ie
info@precisionsurveys.ie
"Scellig", Ballymadrough, Donabate, Co.Dublin. Ph.01.8406252, FAX 01.8405853

TITLE	TOPOGRAPHIC SURVEY
PROJECT	SKERRIES LIBRARY SKERRIES CO. DUBLIN
GRID	ITM
DATUM	MALIN HEAD
CLIENT	
SCALE	1: 200
DRAWN	S.B.
DATE	22.12.2015
SHEET	A3
DRG.NO.	11173

© THIS DRAWING IS COPYRIGHT AND MAY NOT BE REPRODUCED WITHOUT WRITTEN PERMISSION OF PRECISION SURVEYS