Comhairle Contae Fhine Gall
Fingal County Council
ARCHITECTS' DEPARTMENT
FINGAL COUNTY HALL, MAIN ST.,
SWORDS CO., DUBLIN
Tel: (01)890 5050, Fax: (01) 890 5079
COUNTY ARCHITECT
FIONNUALA MAY Dip.Arch., B.Arch. Sc., M.U.B.C., M.R.I.A.I

CLIENT
FCC HOUSING DEPT.

PROJECT TITLE
SITE AT CHURCH ROAD.
LUSK, CO. DUBLIN

PROJECT STAGE
P

DRAWING TITLE
TOPOGRAPHICAL SITE SURVEY

PROJECT ARCHITECT
CE

DRAWN	CHECKED
CE	CB
SCALE	DATE
1:100@A1	07.07.2020
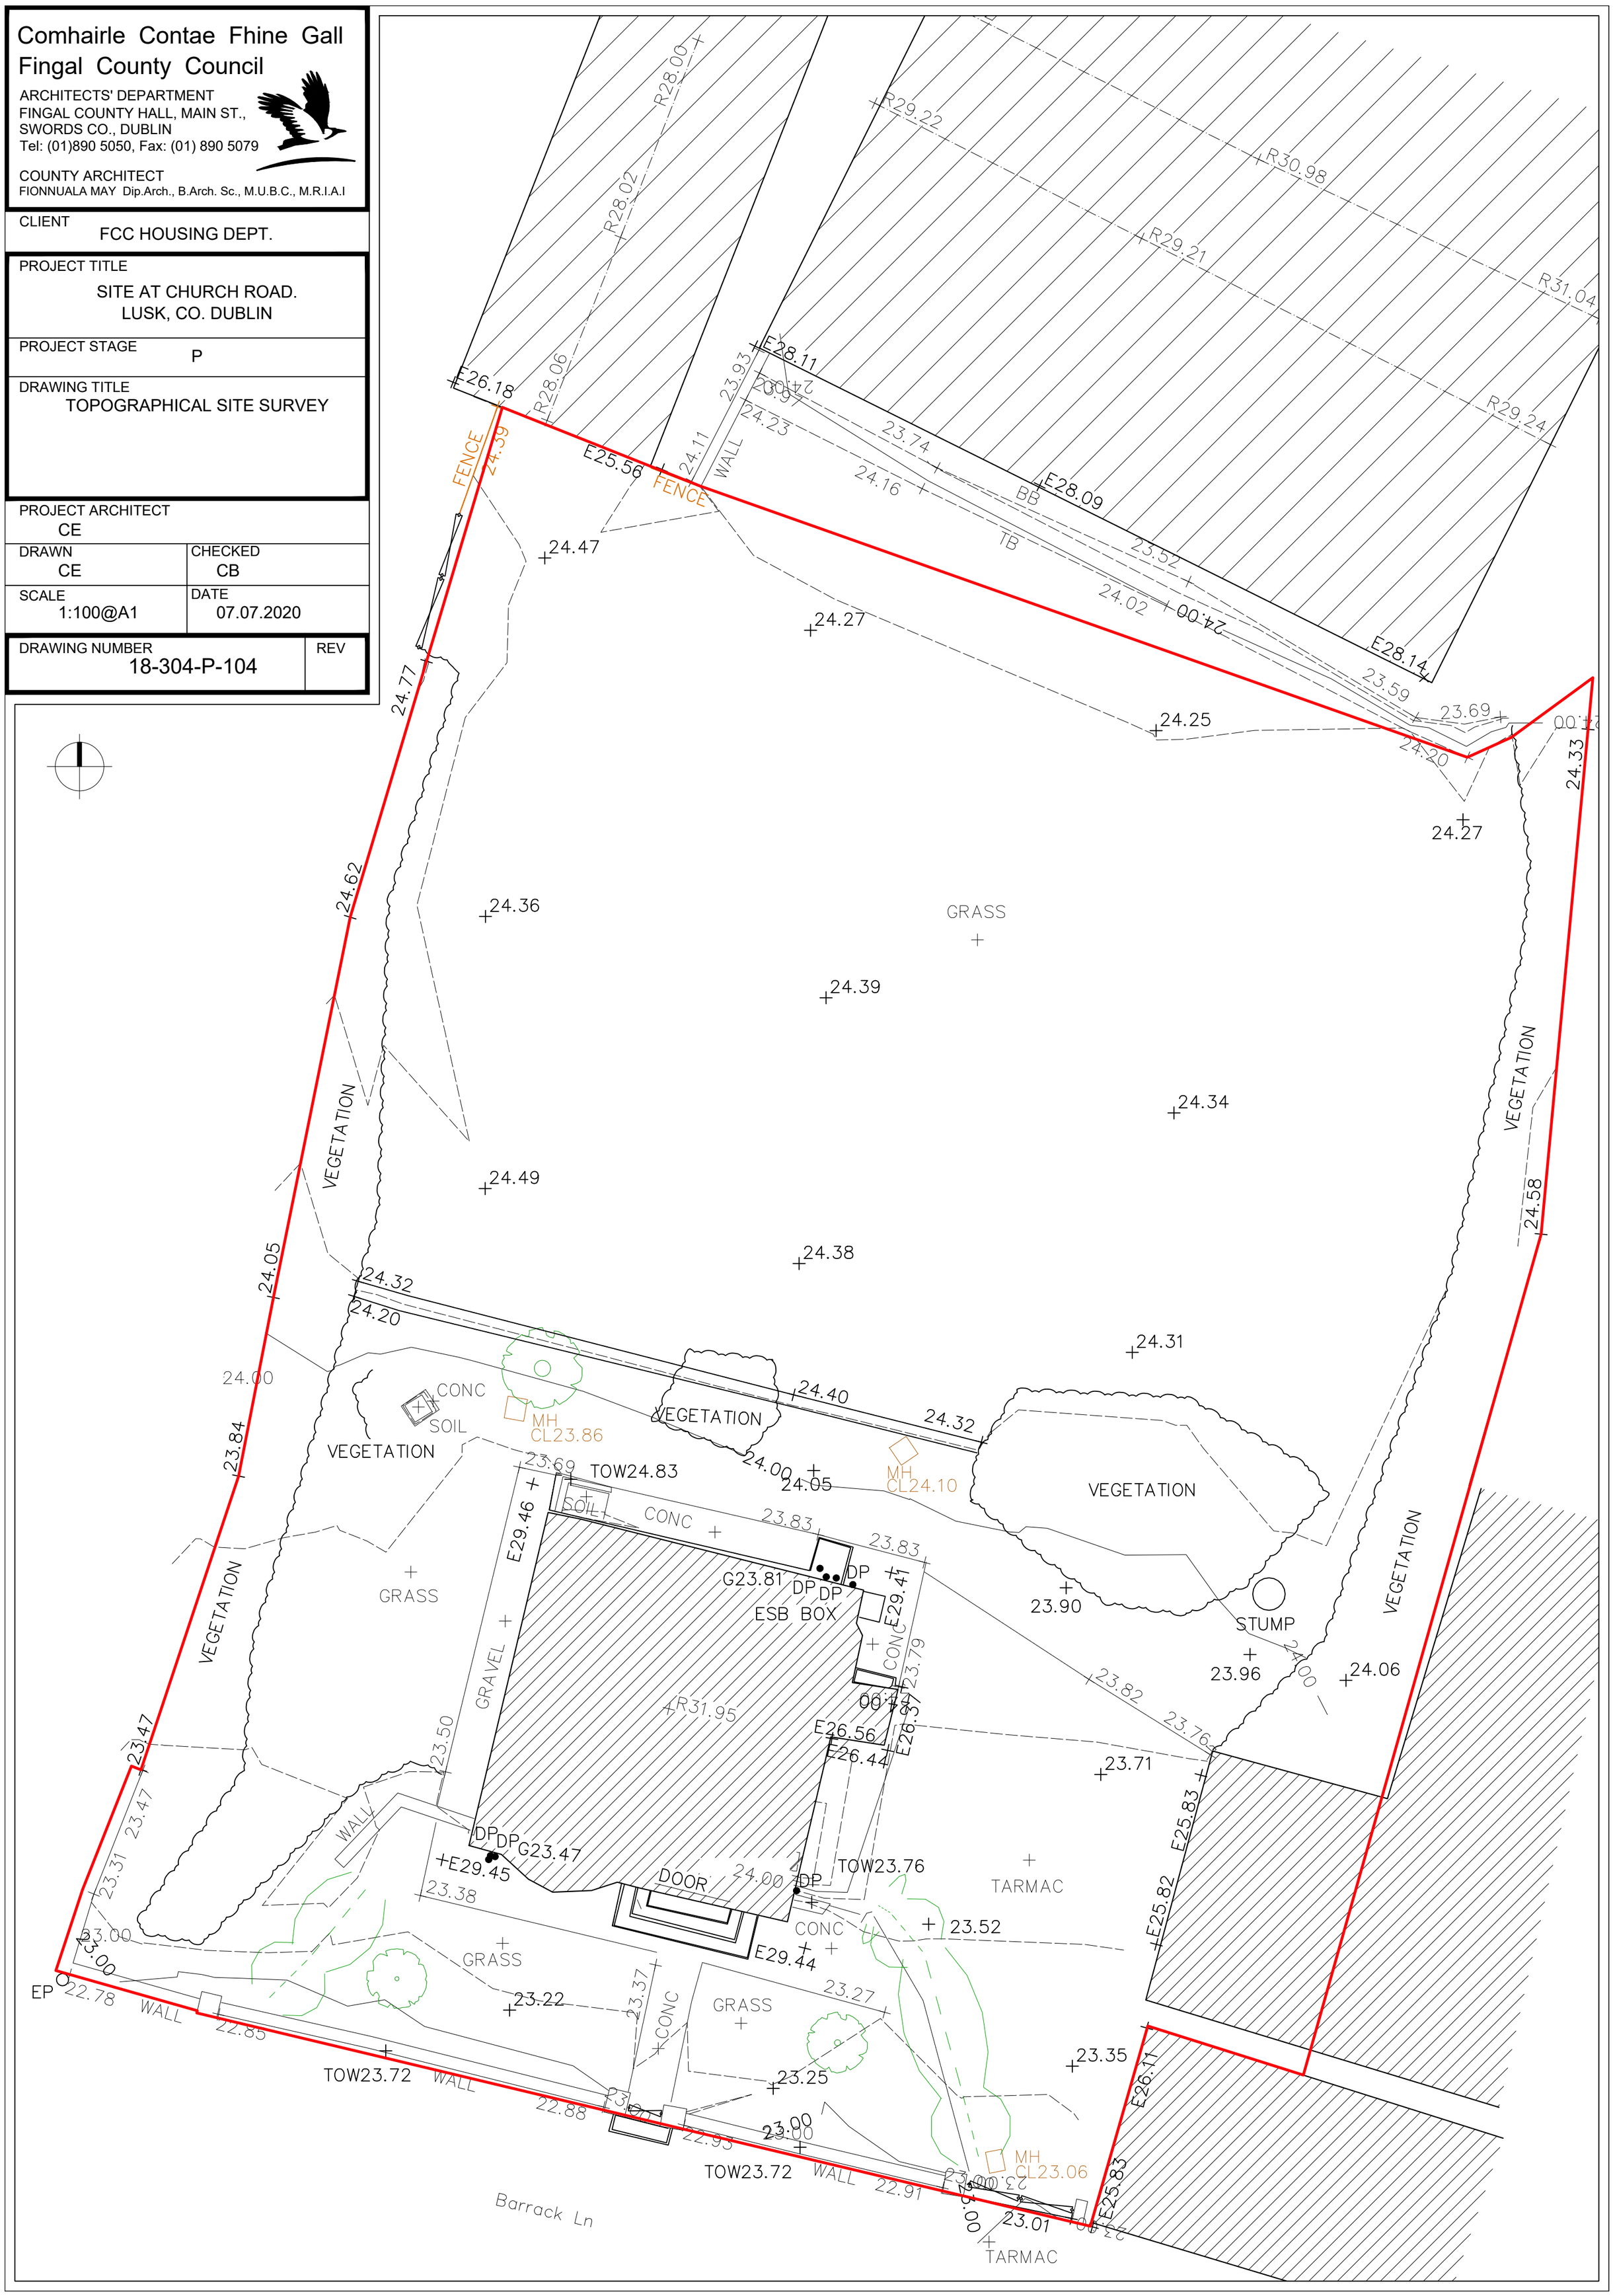
DRAWING NUMBER	REV
18-304-P-104