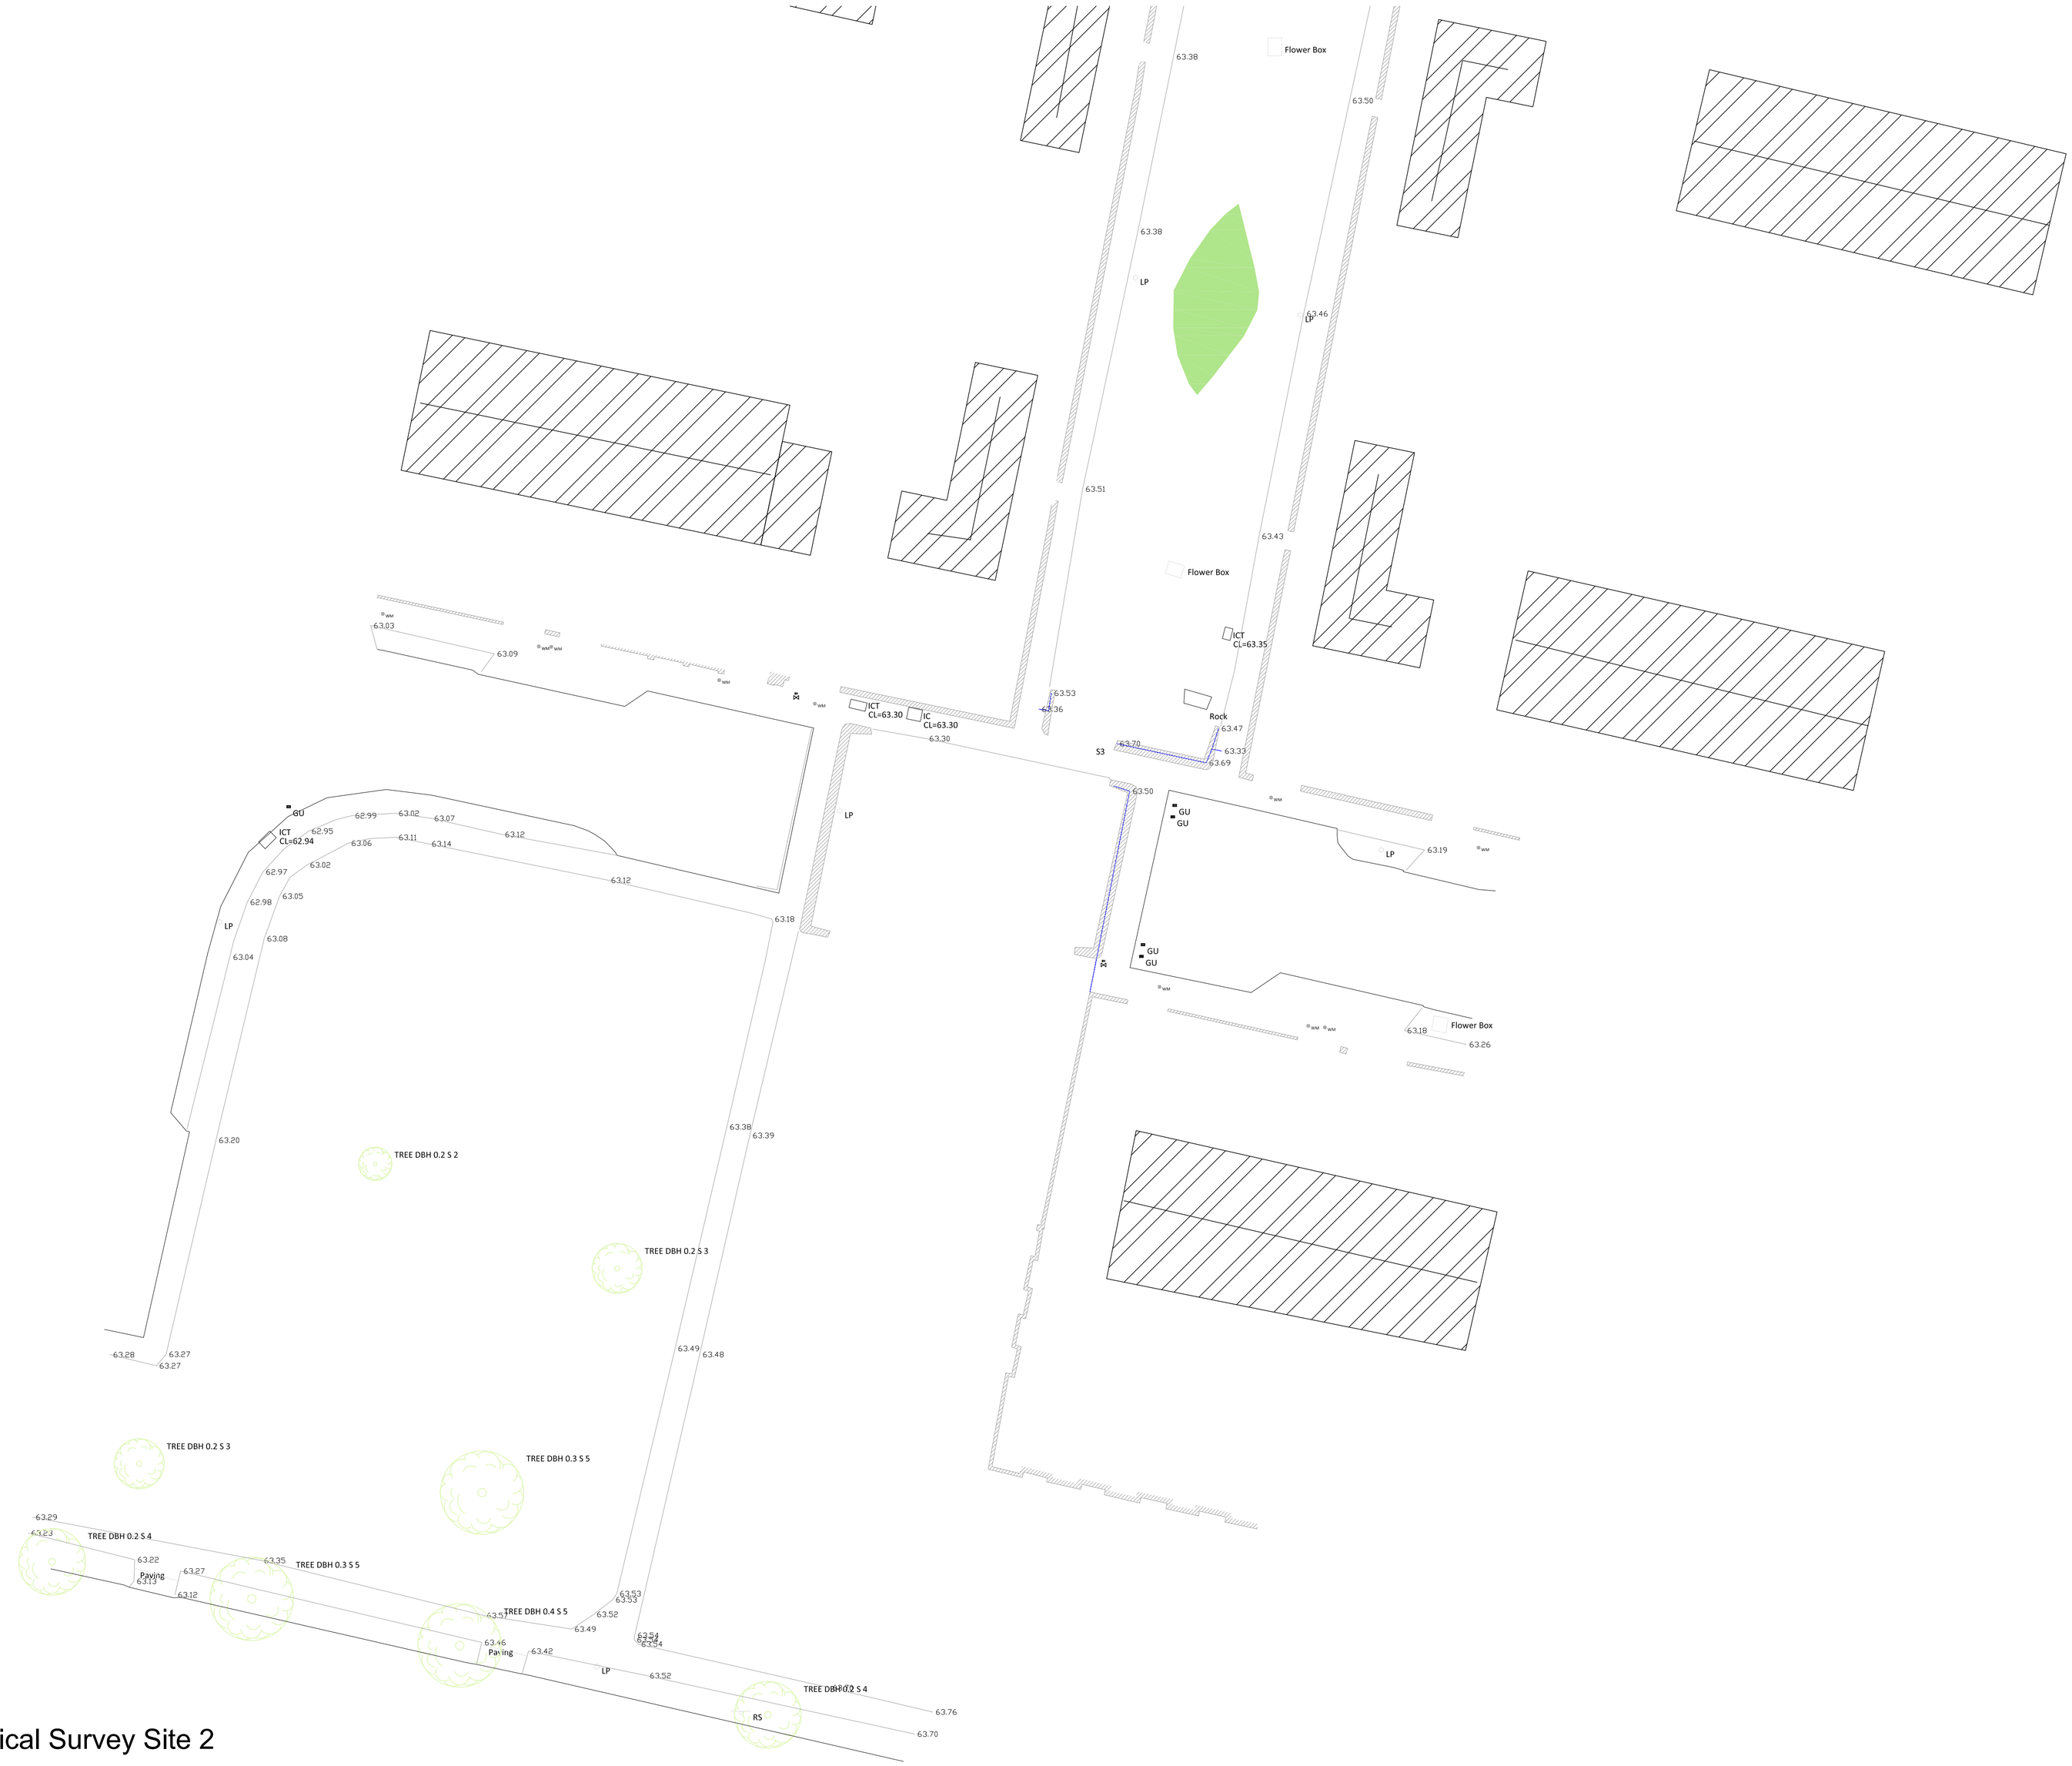

Topographical Survey Site 2

Scale 1:200

Comhairle Contae Fhine Gall
Fingal County Council

ARCHITECTS' DEPARTMENT
FINGAL COUNTY HALL, MAIN ST.,
SWORDS CO., DUBLIN
Tel: (01)890 5050, Fax: (01) 890 5079

COUNTY ARCHITECT
FIONNUALA MAY Dip.Arch., B.Arch. Sc., M.U.B.C., M.R.I.A.I

CLIENT
FINGAL COUNTY COUNCIL

PROJECT TITLE
Fortlawn Infill Sites
Dublin 15

PROJECT STAGE
Stage 2

DRAWING TITLE
Topographical Survey
Siteplan
Site 2

PROJECT ARCHITECT
BB

DRAWN	CHECKED
BB	
SCALE	DATE
1:200	Oct 2024

DRAWING NUMBER	REV
23-257-XX-X-ZZZ-DR-FCC-AR-7011	