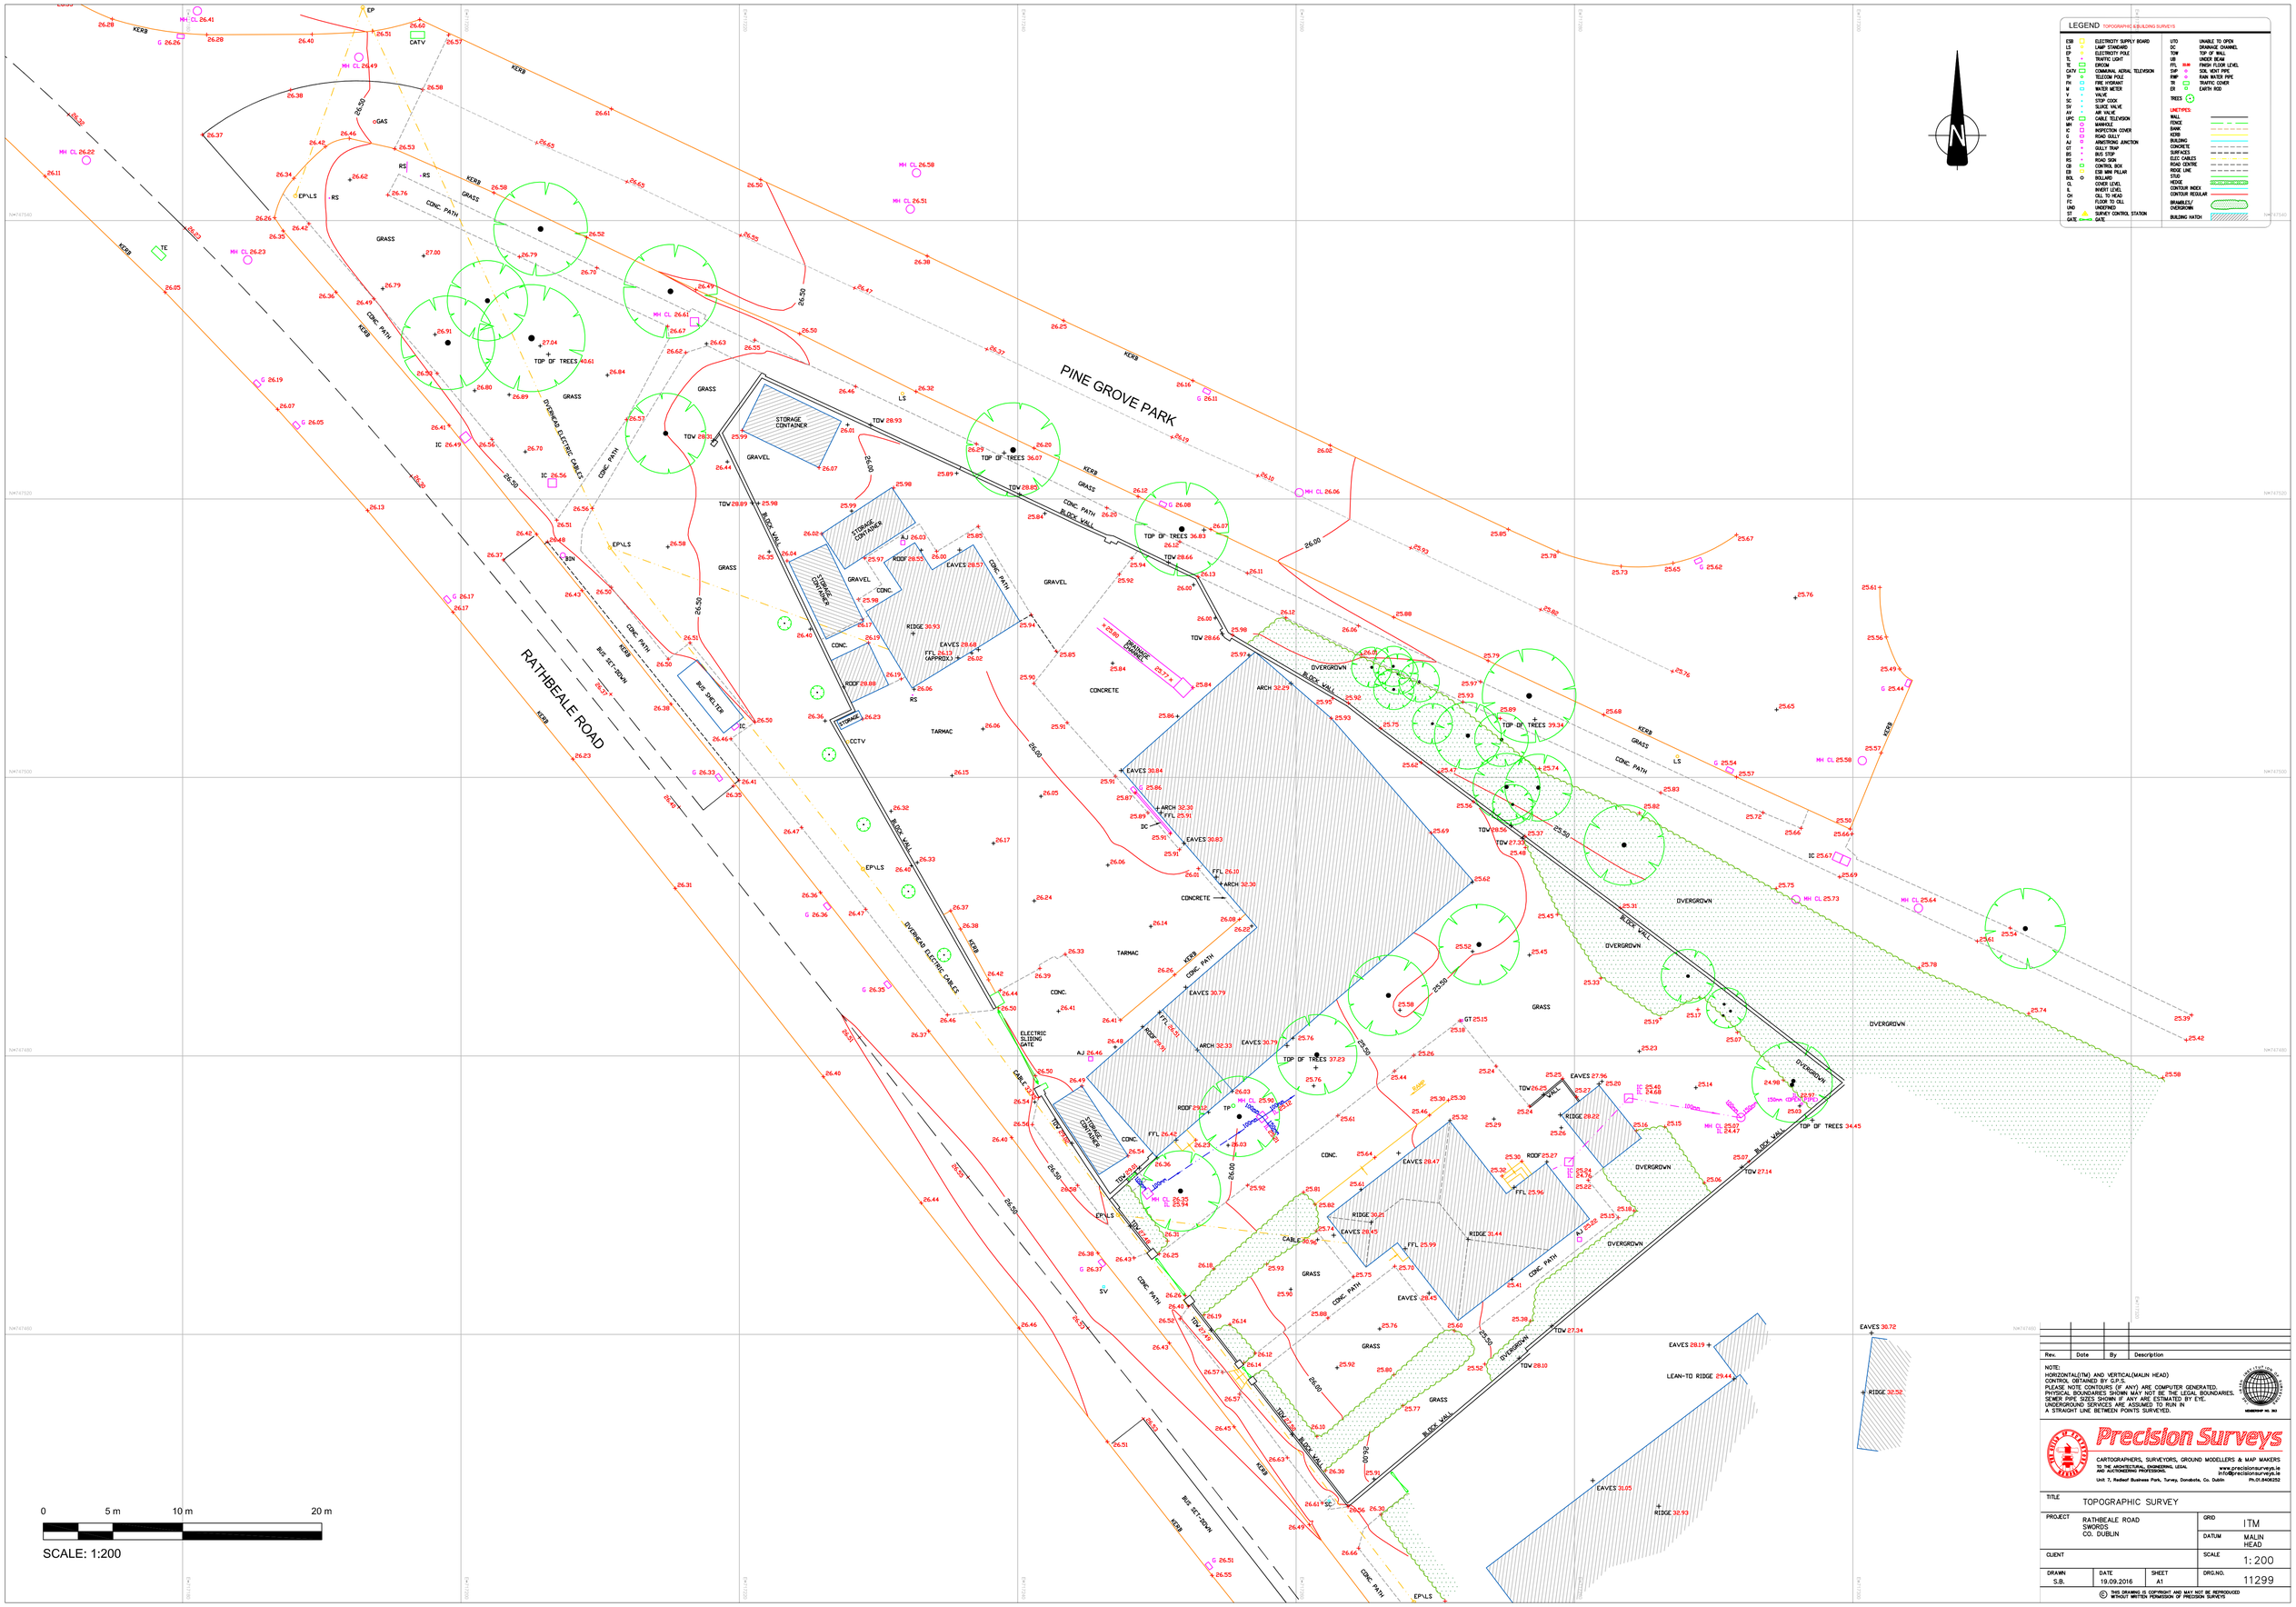

LEGEND TOPOGRAPHIC & BUILDING SURVEYS

ESB	ELECTRICITY SUPPLY BOARD	UTO	UNABLE TO OPEN
LS	LAMP STANDARD	DC	DRAINAGE CHANNEL
EP	ELECTRICITY POLE	TOW	TOP OF WALL
LP	LIGHT POLE	BOW	BOTTOM OF WALL
TE	BOLLARD	FFL / SLAB	FINISH FLOOR LEVEL
CATV	COMMUNAL AERIAL TELEVISION	SVP	SOIL VENT PIPE
TP	TELECOM POLE	RWP	RAIN WATER PIPE
FH	FIRE HYDRANT	TR	TRAFFIC COVER
W	WATER METER	ER	EARTH ROD
V	VALVE		
SC	STOP COCK	TREES	
SV	SLUICE VALVE		
AV	AIR VALVE	LINETYPES	
UPC	CABLE TELEVISION	WALL	
MH	MANHOLE	FENCE	
IC	INSPECTION COVER	BANK	
G	ROAD GULLY	HEDGE	
AJ	ANASTOMIC JUNCTION	BUILDING	
SP	SIGN POSTS	CONCRETE	
BS	BUS STOP	SURFACES	
RS	ROAD SIGN	ELEC CABLES	
CB	CONTROL BOX	ROAD CENTRE	
EB	ESB MINI PILLAR	RIDGE LINE	
BOL	BOLLARD	STUD	
CL	COVER LEVEL	HEDGE	
IL	INVERT LEVEL	CONTOUR INDEX	
CH	CILL TO HEAD	CONTOUR REGULAR	
FC	FLOOR TO CILL	BRAMBLE/ OVERGROWN	
UND	UNDEFINED		
ST	SURVEY CONTROL STATION	BUILDING HATCH	
GATE	GATE		

Rev.	Date	By	Description

NOTE:
HORIZONTAL(ITM) AND VERTICAL(MALIN HEAD)
CONTROL OBTAINED BY G.P.S.
PLEASE NOTE CONTOURS (IF ANY) ARE COMPUTER GENERATED.
PHYSICAL BOUNDARIES SHOWN MAY NOT BE THE LEGAL BOUNDARIES.
SEWER PIPE SIZES SHOWN IF ANY ARE ESTIMATED BY EYE.
UNDERGROUND SERVICES ARE ASSUMED TO RUN IN
A STRAIGHT LINE BETWEEN POINTS SURVEYED.

Mmembership no. 341

Precision Surveys

CARTOGRAPHERS, SURVEYORS, GROUND MODELLERS & MAP MAKERS
TO THE ARCHITECTURAL, ENGINEERING, LEGAL AND AUCTIONEERING PROFESSIONS.

www.precisionsurveys.ie
info@precisionsurveys.ie
Ph.01.8406252

Unit 7, Redleaf Business Park, Turvey, Donabate, Co. Dublin

TITLE	TOPOGRAPHIC SURVEY		
PROJECT	RATHBEALE ROAD SWORDS CO. DUBLIN	GRID	ITM
		DATUM	MALIN HEAD
CLIENT		SCALE	1: 200
DRAWN S.B.	DATE 19.09.2016	SHEET A1	DRG.NO. 11299

© THIS DRAWING IS COPYRIGHT AND MAY NOT BE REPRODUCED WITHOUT WRITTEN PERMISSION OF PRECISION SURVEYS