SWORDS WSN - SECTION 2_ VMS & ACCESS SIGNAGE

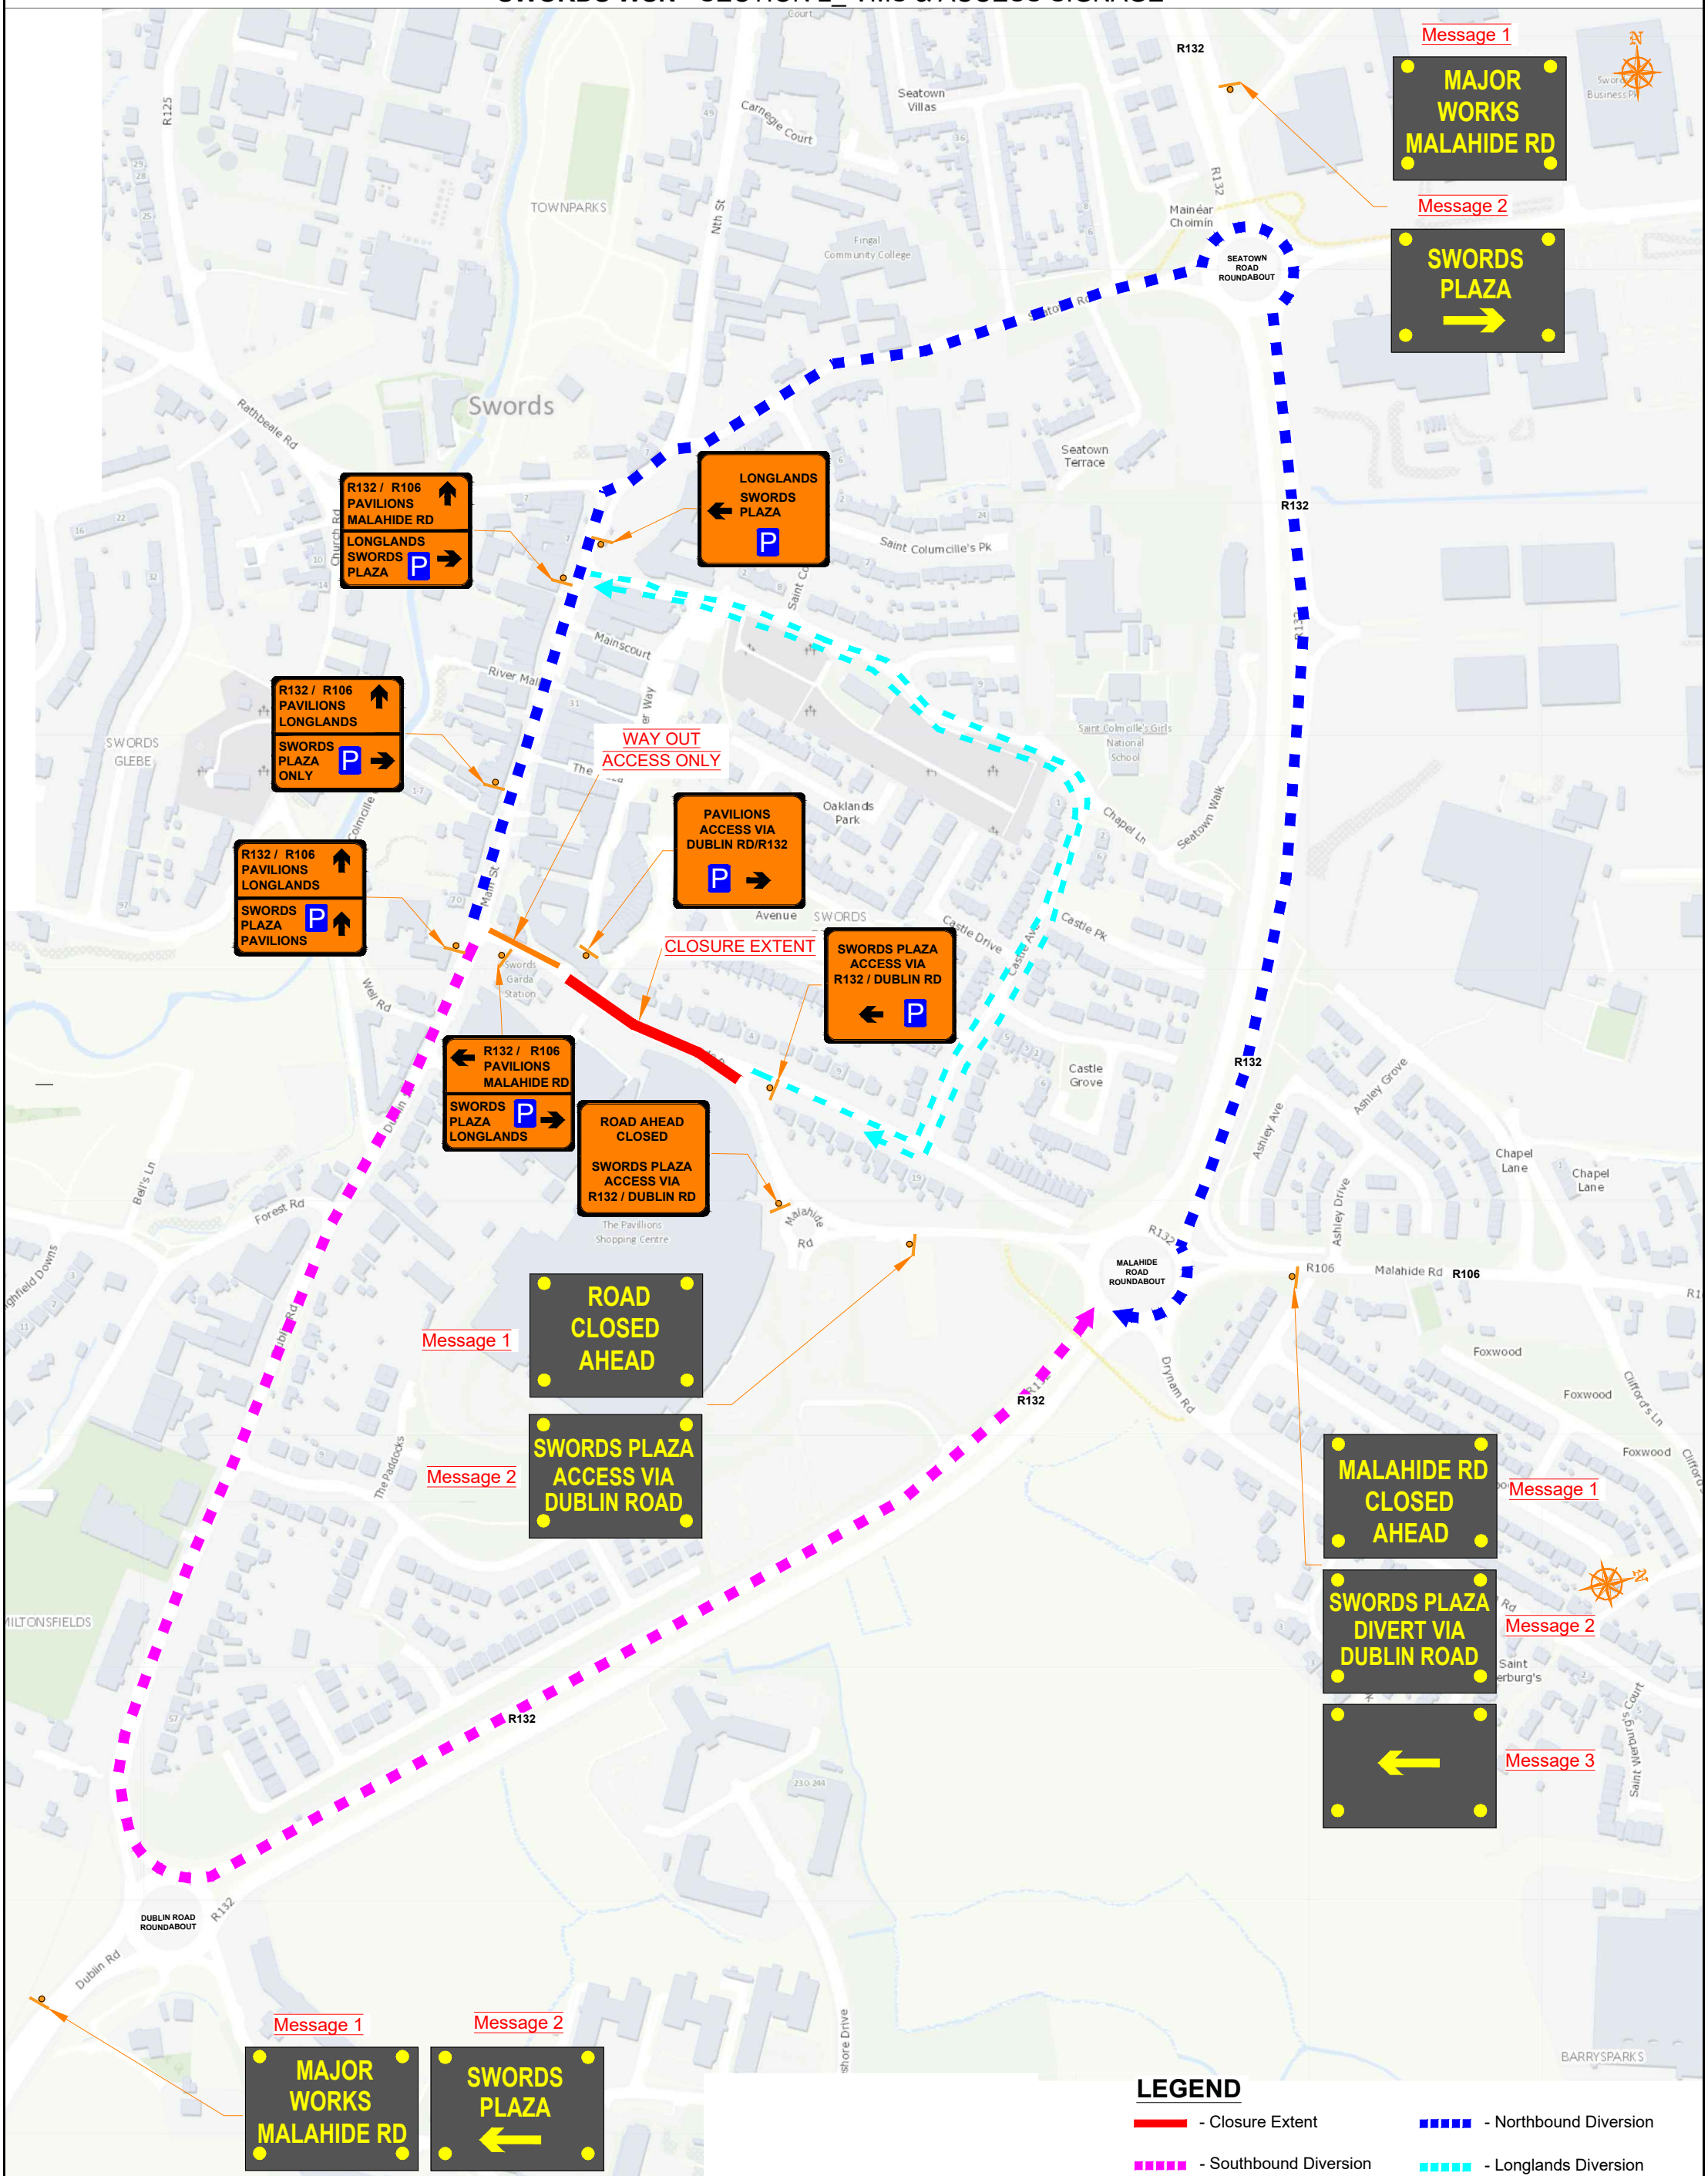

ROAD CONTROL

Copyright Notes:
This drawing is the property of Road Control Services Ltd. The design information contained herein is strictly confidential.This document is not to be used, reproduced, disclosed or circulated in whole or in part without prior written consent.
Road Control Services Ltd,Curraghill,Prosperous,Co Kildare * info@roadcontrol.ie © 2020

CLIENT

JOHN CRADOCK LTD

DESIGN PARAMETERS

Speed Limit	50 km/h	80 km/h
Road Classification	1(iii)	3(i)
Roadworks type	A/B	A/B
Number of advance signs	2	4
Sign visibility	50m	90m
Distance between signs	25m	120m
Taper at lane (lane closure)	1 in 15	1 in 20
Taper at lane (shuttle)	45°	45°

Sign size (diamond)	600mm	750mm
Sign size (circular)	600mm	750mm
Minimum Cone size	750mm	750mm
Cone spacing at tapers	3m	3m
Cone spacing longitudinal	6m	12m
Lateral Safety Zone	0.5m	1.2m
Longitudinal Safety Zone	5m	24m
Minimum lane width	3.0m	3.3m

Rev	Date	Details	Drn	Chk	App

Drn DS
Chk DH
App DH
Date 19-11-2020
Scale A1 NTS
A3 NTS
Stage CONSTRUCTION

Project
SWORDS WATER SUPPLY NETWORK UPGRADE

Title
TRAFFIC MANAGEMENT PLAN
SECTION 2
VMS & ACCESS SIGNAGE

Drawing No C20068_00_012 Rev 0