NOTES:

1. DO NOT SCALE. USE FIGURED DIMENSIONS ONLY.
2. THIS DRAWING IS TO BE READ IN CONJUNCTION WITH ALL OTHER RELEVANT ARCHITECTURAL AND ENGINEERING DRAWINGS.

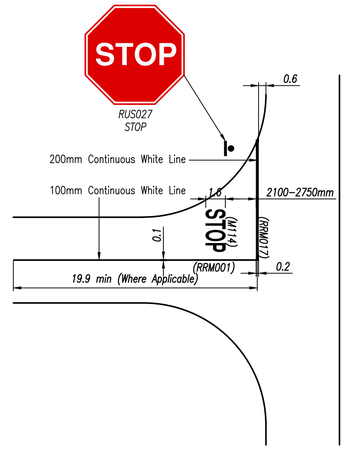

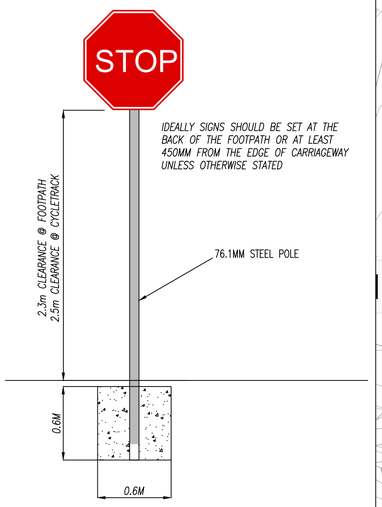

POLE FOUNDATION 600MM X 600MM X 600MM DP LEAN MIX CONCRETE

TYPICAL MOUNTING ARRANGEMENT IN FOOTPATHS INCLUDING FOUNDATION DETAILS

N.T.S

MOUNTING HEIGHT

1.3.21 Signs in rural areas should normally be erected with the lower edge of the sign or supplementary plate at the greater of 1500mm above the level of the adjacent paved surface and 1000mm above ground level below the sign. Signs should be mounted clear of any vegetation.

1.3.22 In urban areas or locations where pedestrians are likely to walk under the sign, the desirable mounting height is 2300mm. Where cyclists are likely to pass under the sign, the desirable mounting height is 2500mm. See Figure 1.22.

1.3.23 Low-level direction signs at roundabouts and junctions may be mounted at lower heights, but not less than 750mm above ground level. However, care must be taken to ensure that the signs do not obstruct sight lines.

1.3.24 In city centres where congested conditions prevail, higher mounting heights may be required if standing vehicles consistently prevent signs from being seen. Alternatively cantilever signs or gantries may need to be considered.

1.3.25 If signs are erected on structures, mounting heights less than 2300mm may be used, provided that the signs can still be seen, do not obstruct pedestrians and are out of the range of spray thrown up by passing vehicles.

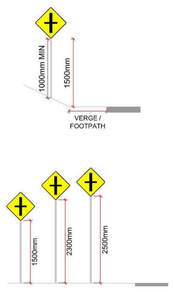

Figure 1.22: General Mounting Heights for Signs

NOTE:
ROADMARKINGS ARE SHOWN IN RED FOR CLARITY.

NOTE:

PLEASE NOTE THAT ALL ROAD MARKING AND SIGNAGE ARE IN ACCORDANCE WITH THE DEPARTMENT OF TRANSPORT "TRAFFIC SIGNS MANUAL" AUGUST 2019. TRAFFIC SIGNS AND ROADMARKINGS REFERENCES ARE SHOWN IN BRACKETS.

1:500 0 10.0 20.0 30.0 40.0 50.0m
1:1 0 10 20 30 40 50 60 70 80 90 100

Ordnance Survey Ireland Licence No. EN 0006021 © Ordnance Survey Ireland/Government of Ireland.

REV.	DATE	AMENDMENT	DRN	APPD

STATUS **FOR PLANNING ONLY NOT FOR CONSTRUCTION**

Waterman Moylan
Engineering Consultants
BLOCK S, EASTPOINT BUSINESS PARK, ALFIE BYRNE ROAD, DUBLIN D03 H3F4 IRELAND.
Tel: (01) 664 8900 Fax: (01) 661 3618
Email: info@waterman-moylan.ie www.waterman-moylan.ie

CLIENT FINGAL COUNTY COUNCIL

ARCHITECT WALSH & ASSOCIATES

PROJECT
PART XI CHURCH FIELDS HOUSING & EASTERN LINEAR PARK DEVELOPMENT

TITLE
PROPOSED ROADS MARKINGS AND SIGNAGE SHEET 1 OF 2

DRAWN	DESIGNED	APPROVED	DATE
DR	AK	IW	OCT 21
SCALE	JOB NO.	DRG. NO.	REVISION
1:500 @A1	20-074	P120	

© 2017. This drawing is copyright. No part of this document may be re-produced or transmitted in any form or stored in any retrieval system of any nature without the written permission of the consulting engineer as copyright holder except as agreed for use on the project for which the document was originally issued.