Public Display - Traffic Calming - The Warren, Malahide

COMHAIRLE CONTAE FHINE GALL

FINGAL COUNTY COUNCIL

ROAD TRAFFIC ACT 1994 - SECTION 38

TRAFFIC CALMING SCHEME

The Warren, Malahide, Co Dublin

Fingal County Council in exercise of the powers conferred on it by Section 38 of the Road Traffic Act 1994 hereby gives notice that it has prepared a Scheme of traffic calming measures at the following locations:

The Warren, Malahide, Co Dublin

The scheme includes the provision of traffic calming ramps, appropriate road signage and markings where necessary.

Plans and particulars of the Scheme as shown on Drawing No Malahide\TC001\01 are available for inspection from 6th May to 3rd June 2016 as follows:-

Fingal County Hall, Main Street, Swords, Co. Dublin.	Mon - Fri 9.30am - 4.30pm
Baldoyle Library The Mall, Baldoyle, Dublin 13	Mon: 9:45am-1:00pm and 1:45pm-8:00pm Tues and Thurs: 1:15pm-8:00pm Wed, Friday and Saturday: 9:45am-1:00pm and 1:45pm -5:00pm

The proposed schemes can also be viewed on-line on the Fingal County Council website: http://www.fingal.ie/roads-and-travel/

Representations in relation to the Scheme may be made in writing to: Administrative Officer, Howth Malahide Operations, Fingal County Council, Grove Road, Blanchardstown, Dublin 15 or email howmalopsarea@fingal.ie to be received no later than 4.30 pm on Friday 3rd June 2016.

Administrative Officer
Howth Malahide Operations

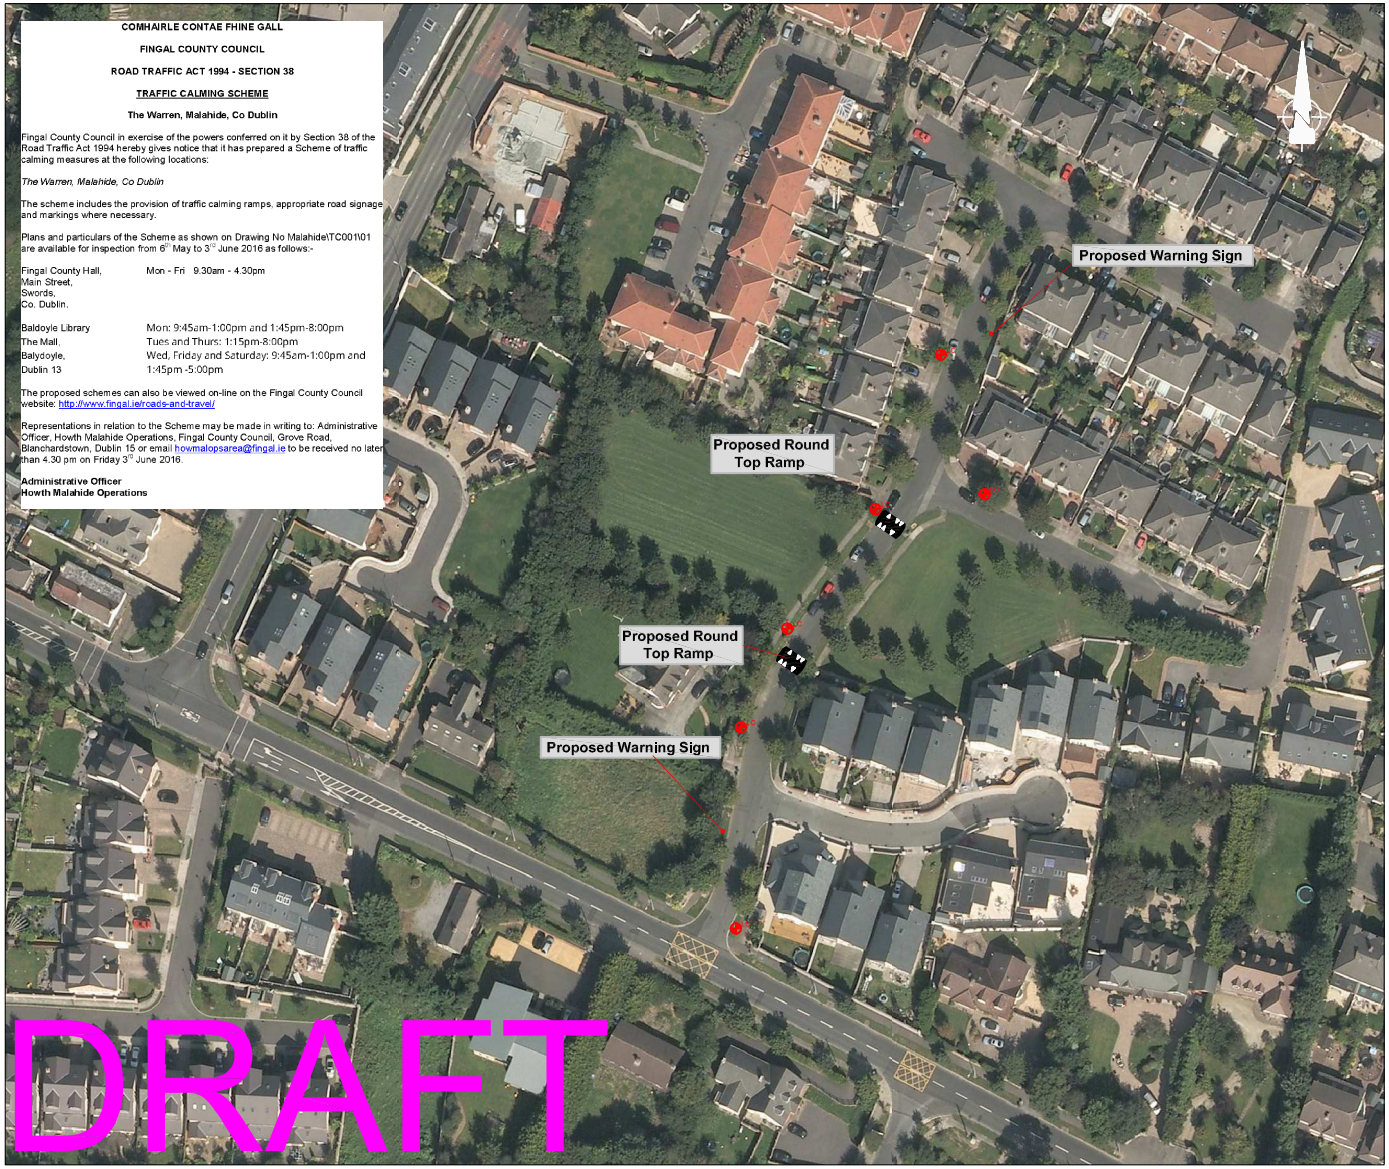

TYPICAL LAYOUT OF RAMPS

ROUND TOP RAMP

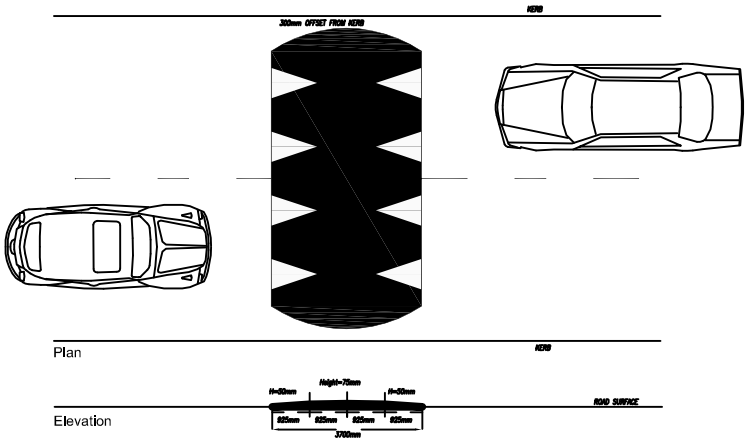

LEGEND:

PROPOSED TRAFFIC CALMING RAMP

LC EXISTING LIGHTING COLUMN

WARNING SIGN LAYOUT

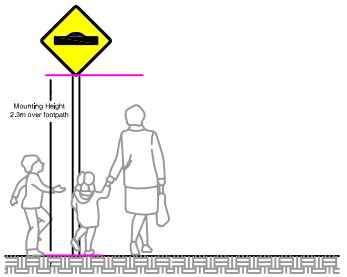

PUBLIC DISPLAY

Comhairle Contae Fhine Gall
Fingal County Council

Operations Department — Roinn na nOibríochtaí

Grove Road, Blanchardstown, Dublin 15 — Bóthar an Ghrófáin, Baile Átha Cliath 15

Phone No. 8905000
Email: roads@fingalcoco.ie

ETHNA FELTEN
DIRECTOR OF SERVICES,
OPERATIONS DEPARTMENT.

Title:
PROPOSED TRAFFIC CALMING MEASURES, THE WARREN MALAHIDE

Drawn: SDC	Scale: Not to Scale
Checked: PK	Date: April 2016
Approved: LC	Drg. No: MALAHIDE\TC001\01 — Rev: