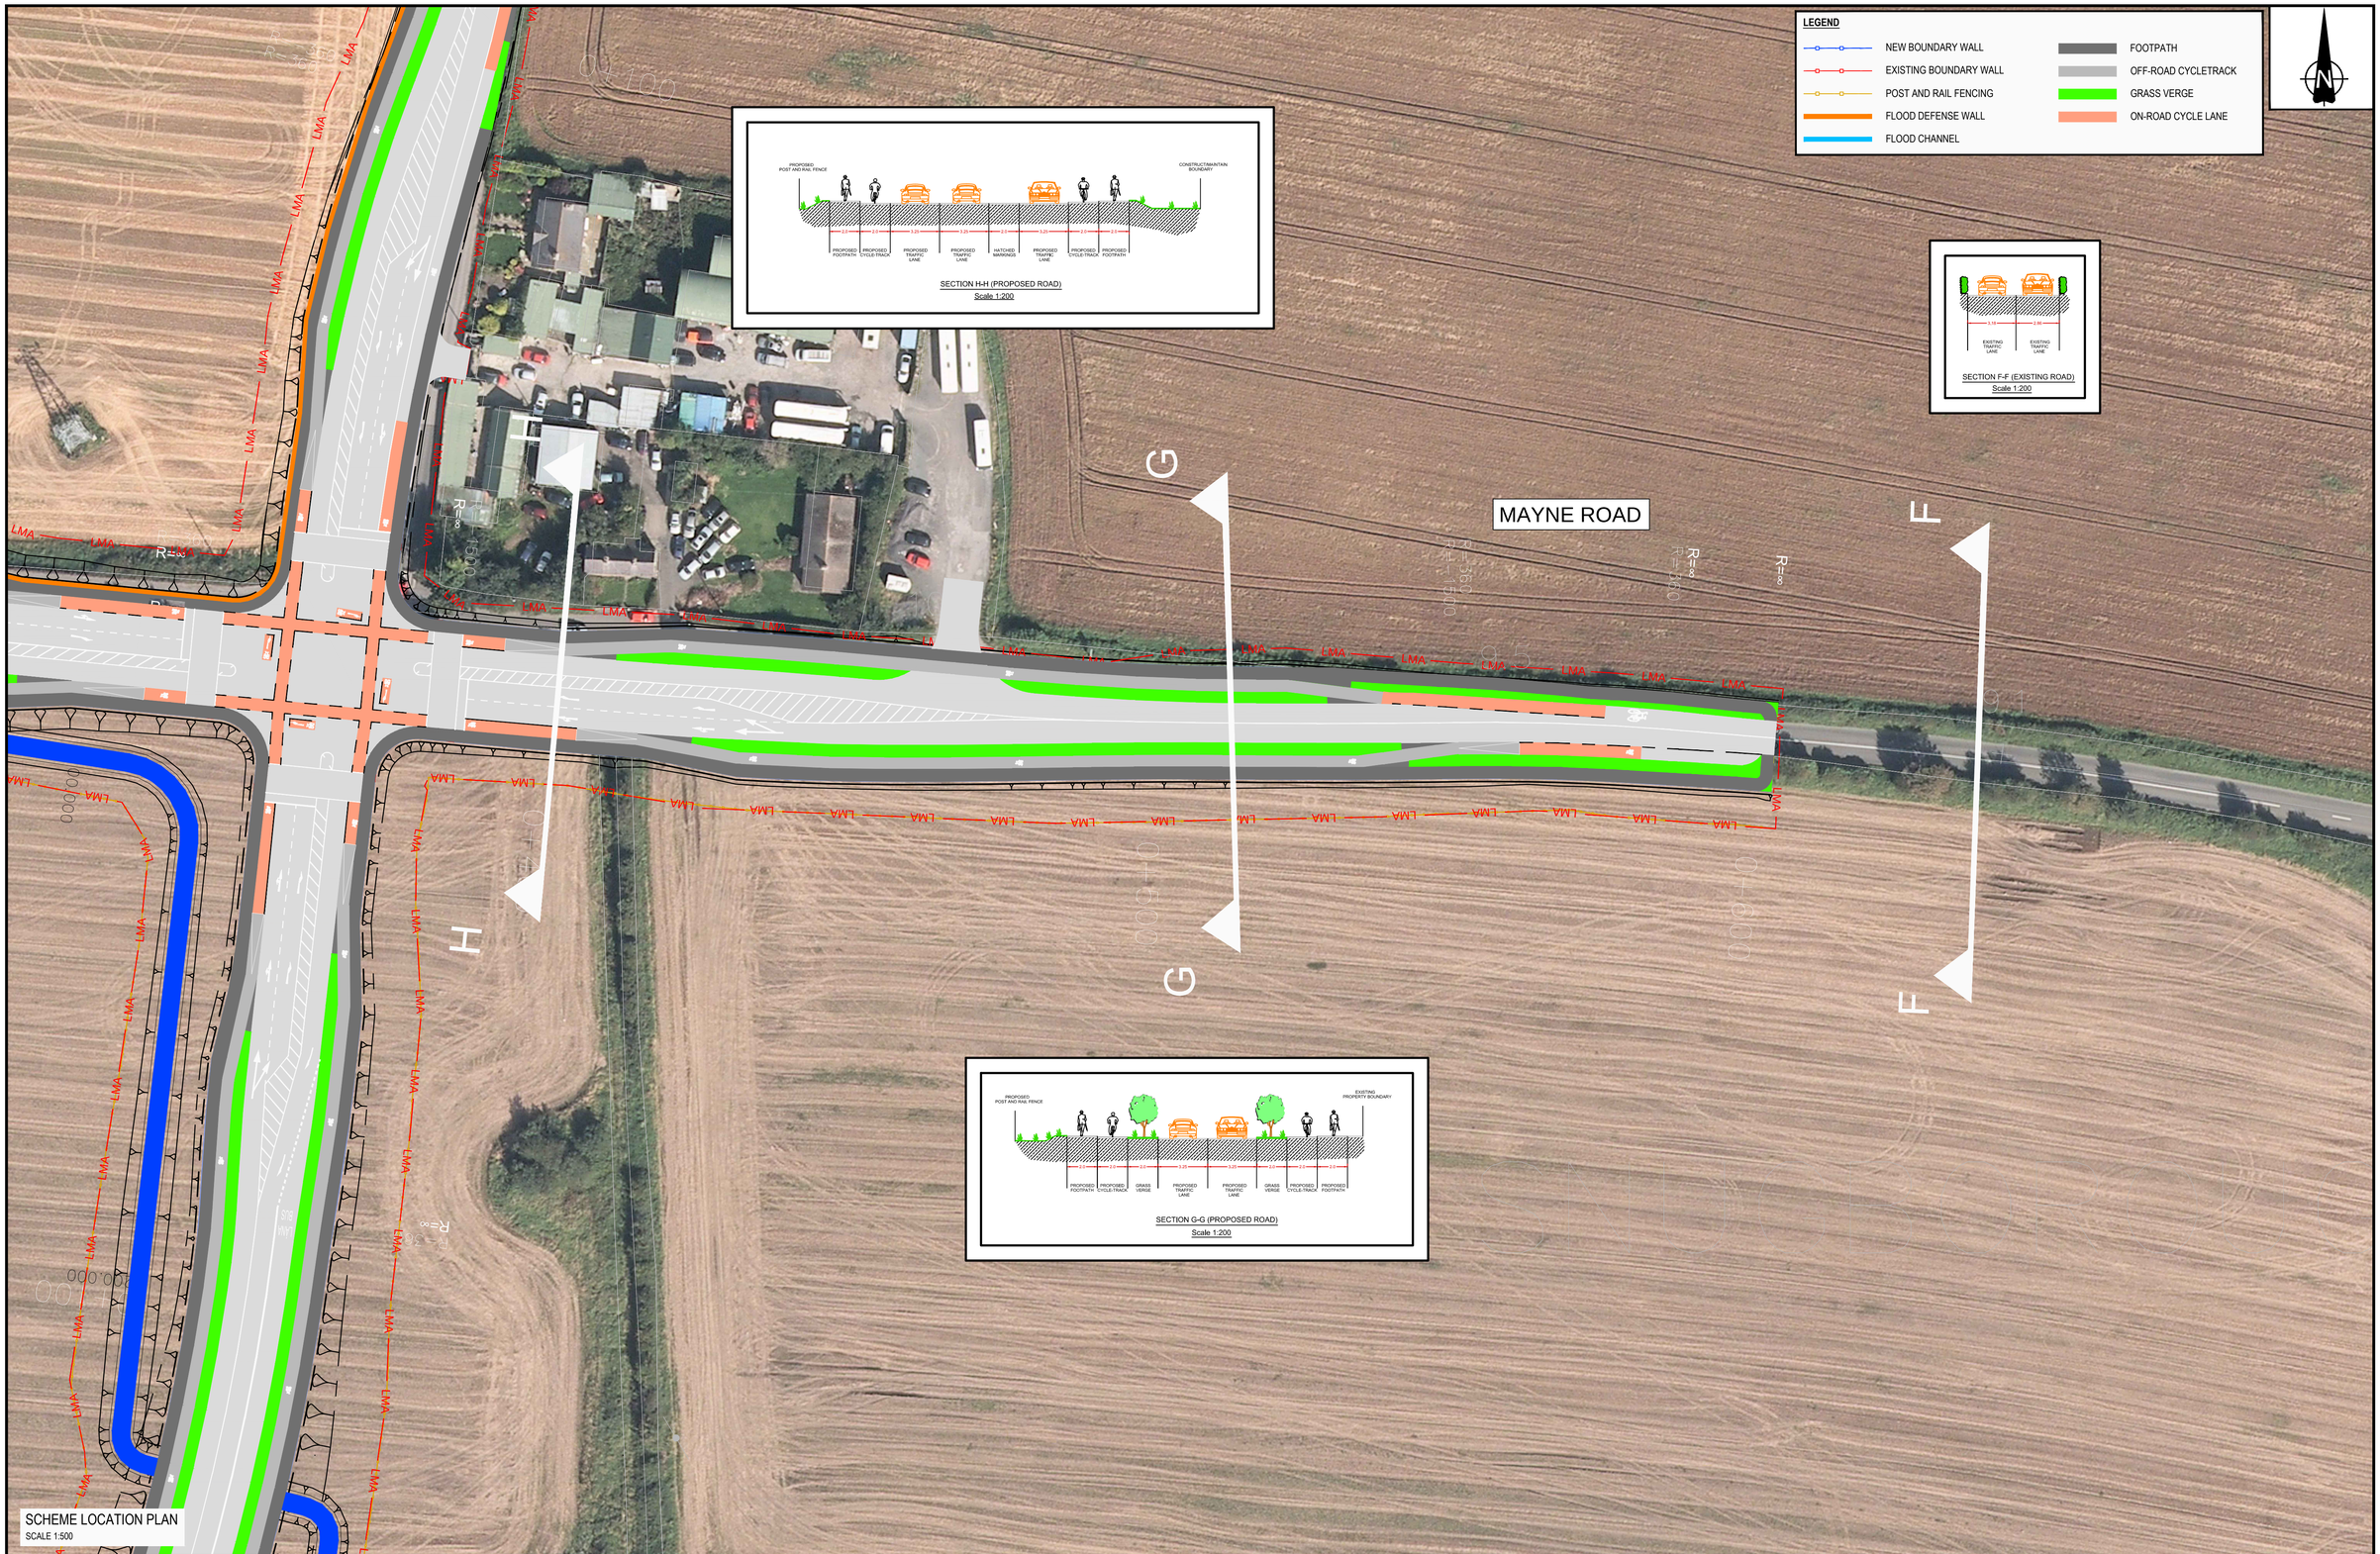


Fingal County Council
Comhairle Contae Fhine Gall

Fingal County Council,
County Hall,
Main Street,
Swords,
County Dublin

HalcrowBarry

Halcrow Barry Limited
Classon House
Dundrum Business Park,
Dundrum Road
Dublin 14,
Ireland

Phone: +353-1-485 1400
Email: info@jbbarry.ie

| Rev. | Date | By | Amendments |
|---|---|---|---|
| A | 11/11/16 | RO'B / DH | DRAFT |

Job

**HOLE IN THE WALL ROAD JUNCTION UPGRADE**

Title

CROSS SECTION LOCATIONS
SHEET 3 OF 4

| Issue Details | | Office Use Only | |
|---|---|---|---|
| Designed: AM | Draft | X | Job No. Y5138 |
| Drawn: RO'B | Approval | | Date: NOVEMBER 2016 |
| Checked: DH | Tender | | Drawing No. Y5138-PL-005 |
| Approved: LP | Construction | | Rev. A |
| Scale: As Shown @ A1 | Record | | File Ref. Y5138 |